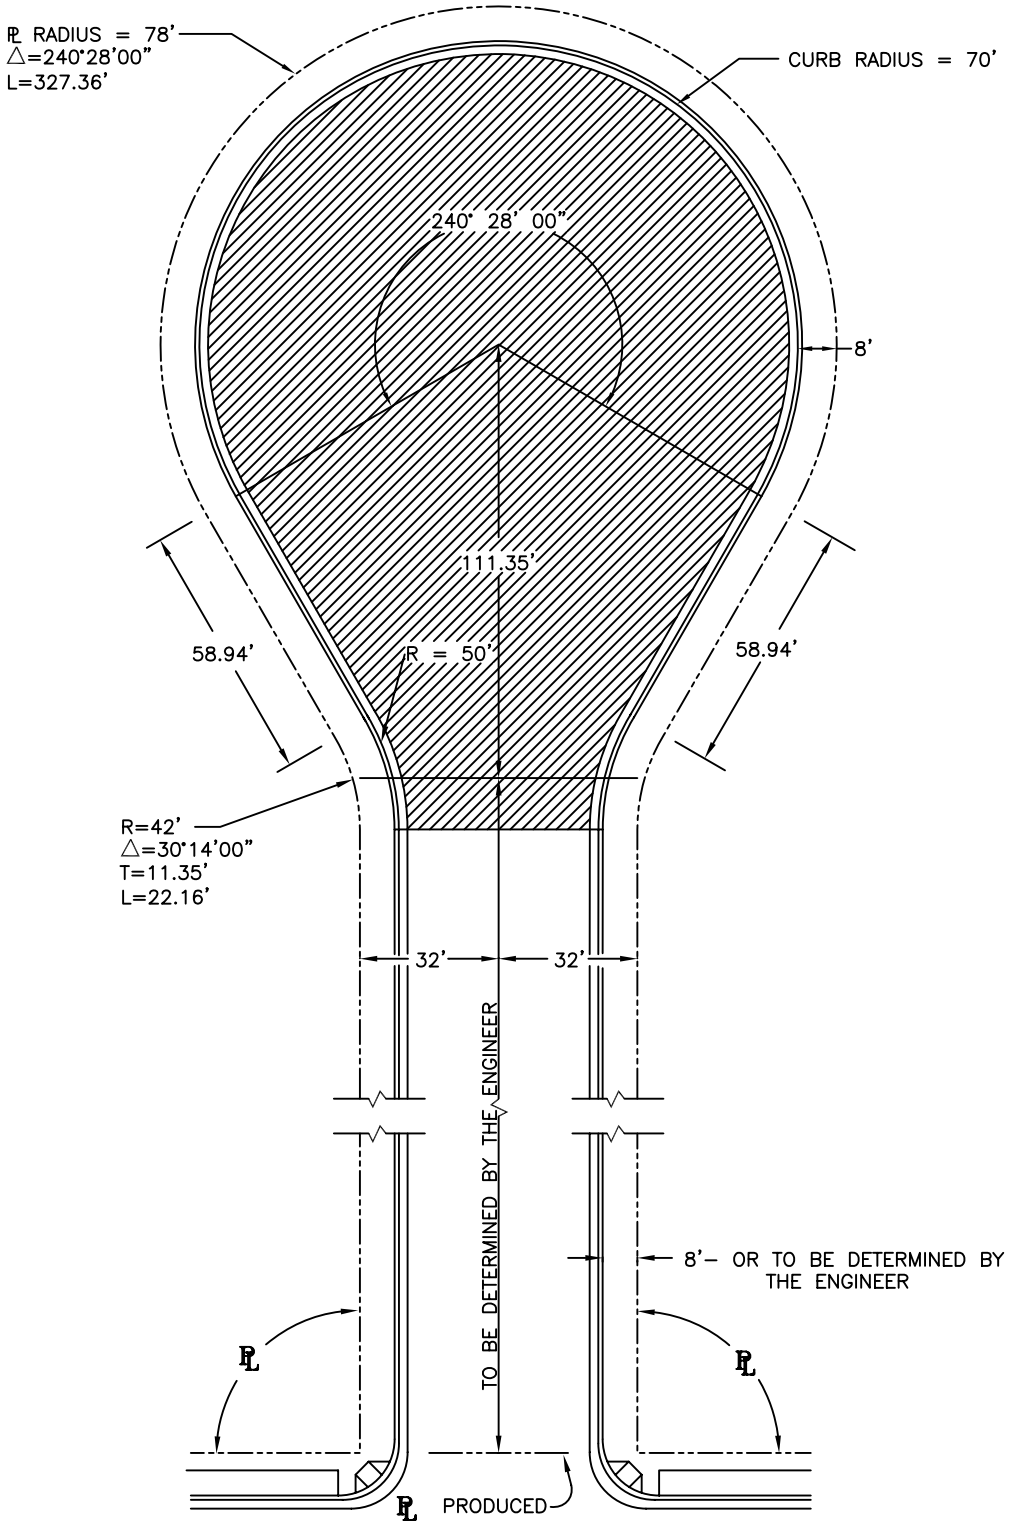

PAVED AREA = 12,578 SQ. FT.
CURB & GUTTER = 379 L.F.

FOR STRUCTURAL SECTION SEE
CITY STD. DWG. P–51.

SPECIAL CUL–DE–SAC FOR LOCAL INDUSTRIAL STREET	REF. & REV. NOV., 2009	CITY OF FRESNO P–23