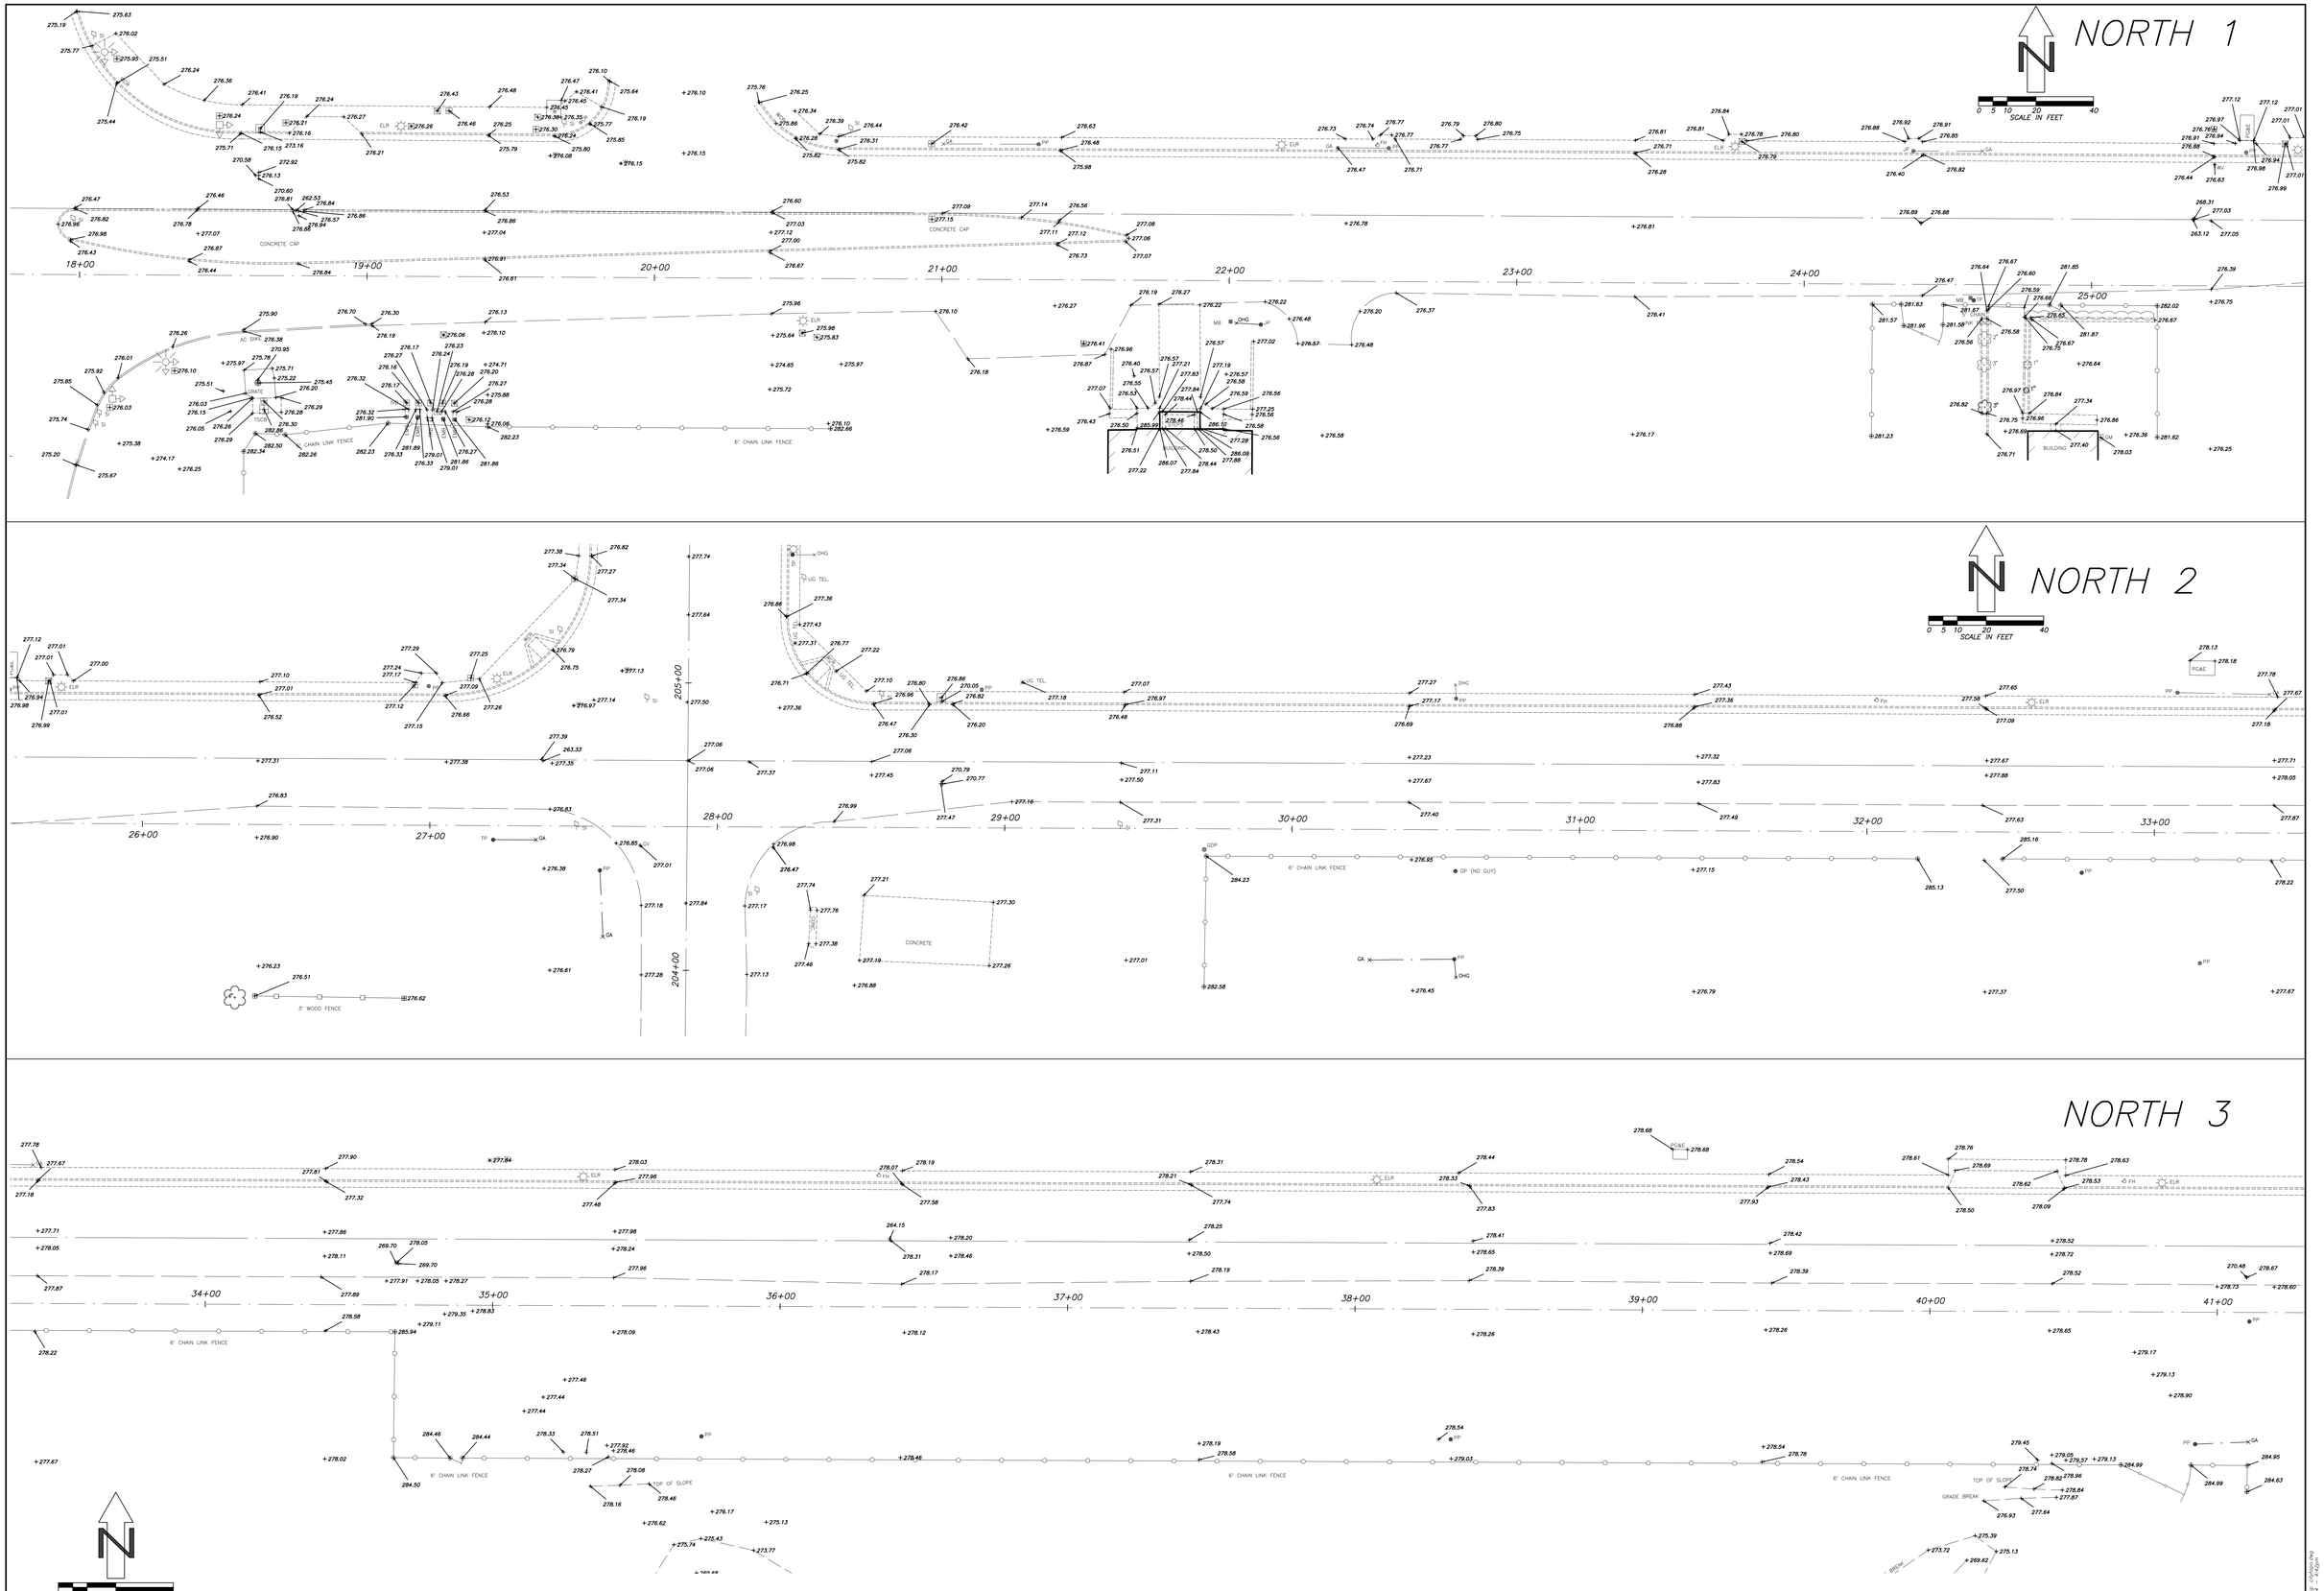

NOTE:
SURVEY PERFORMED JULY 2000 AND MAY 2001
BY THE CITY OF FRESNO

BLAIR, CHURCH & FLYNN CONSULTING ENGINEERS
2893 LARKIN AVENUE, CLOVIS, CA 93612
TEL. (559) 291-6507 FAX. (559) 291-2945
A PROFESSIONAL CORPORATION

TOPOGRAPHIC MAPPING

DEPARTMENT OF PUBLIC WORKS

NORTH AVENUE STREET IMPROVEMENTS,
STATE ROUTE 41 TO STATE ROUTE 99

DRAWN BY: dbg
CHECKED BY:
DATE: 06-22-04
SCALE: 1" = 20'

SHEET NO. 1
OF 4 SHEETS

BOT File: 201-0137 Drawing: cbgfsp.dwg
Plot by: Tim Jun 22, 2004 - 4:42pm

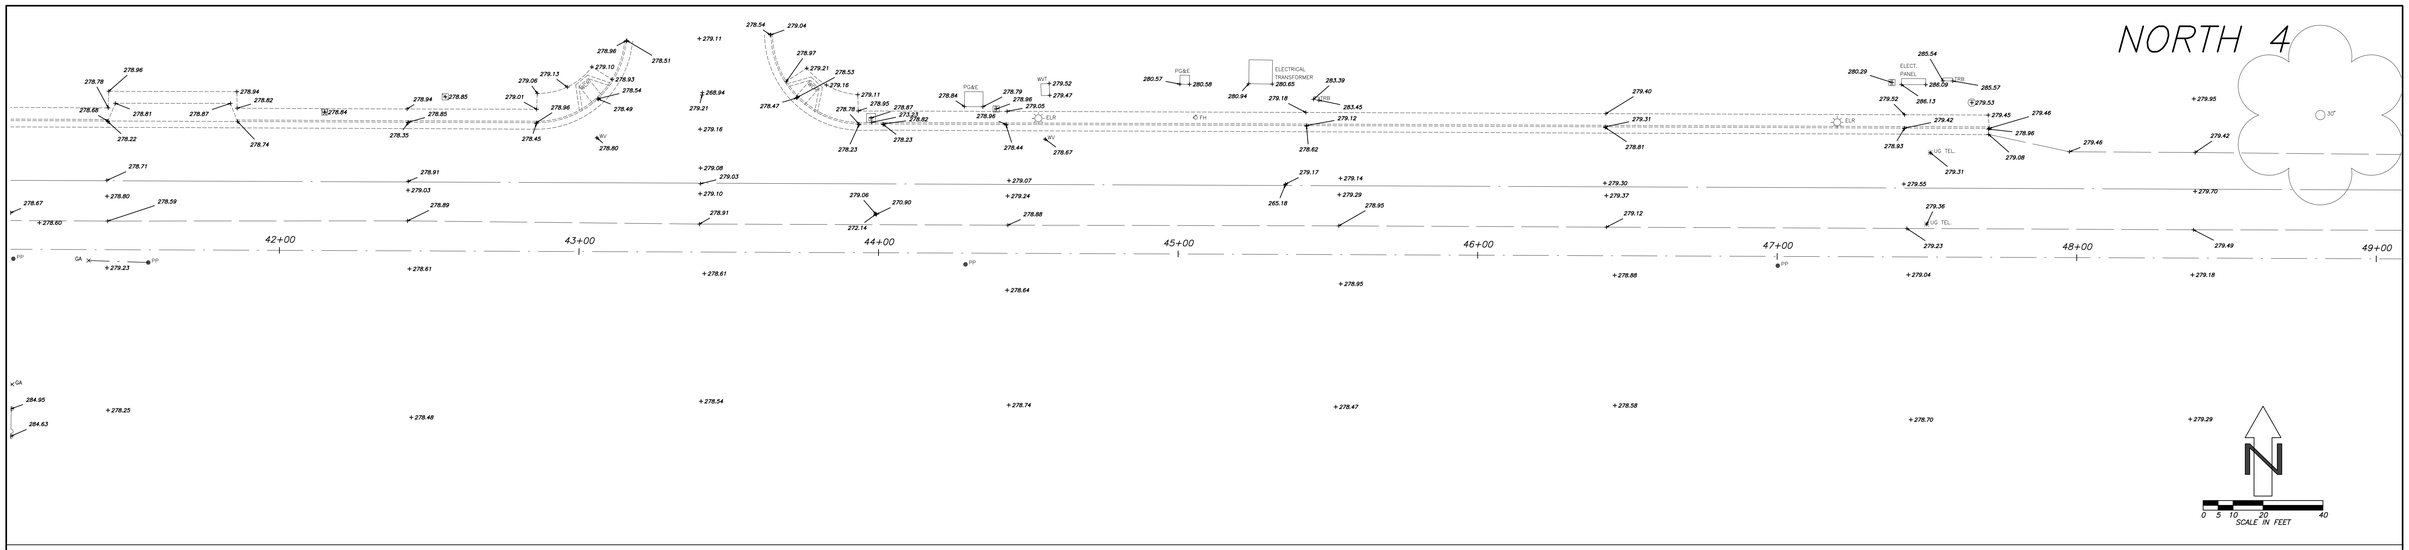

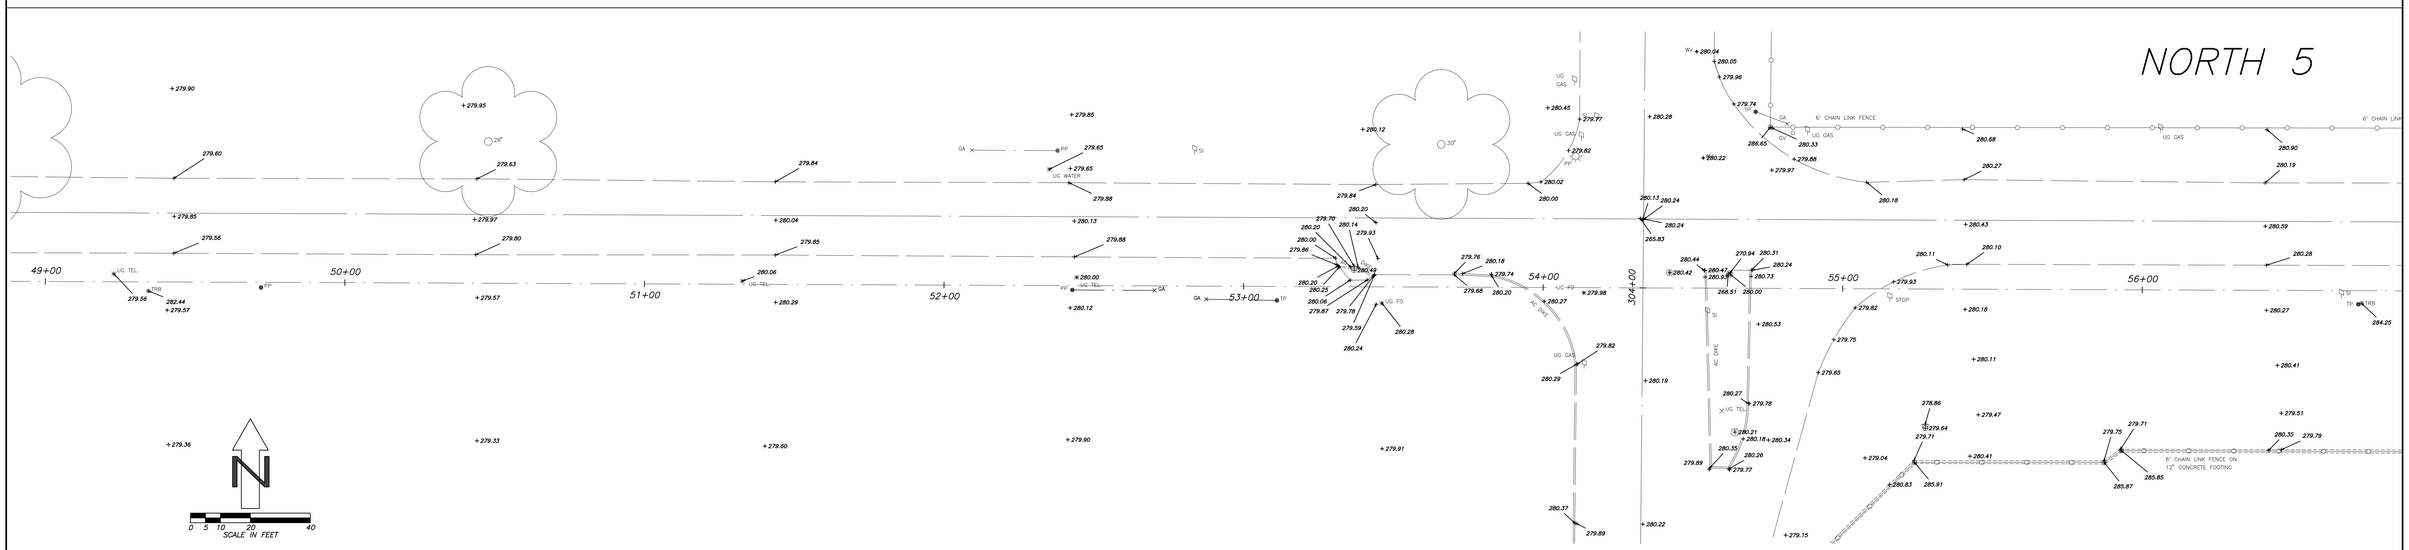

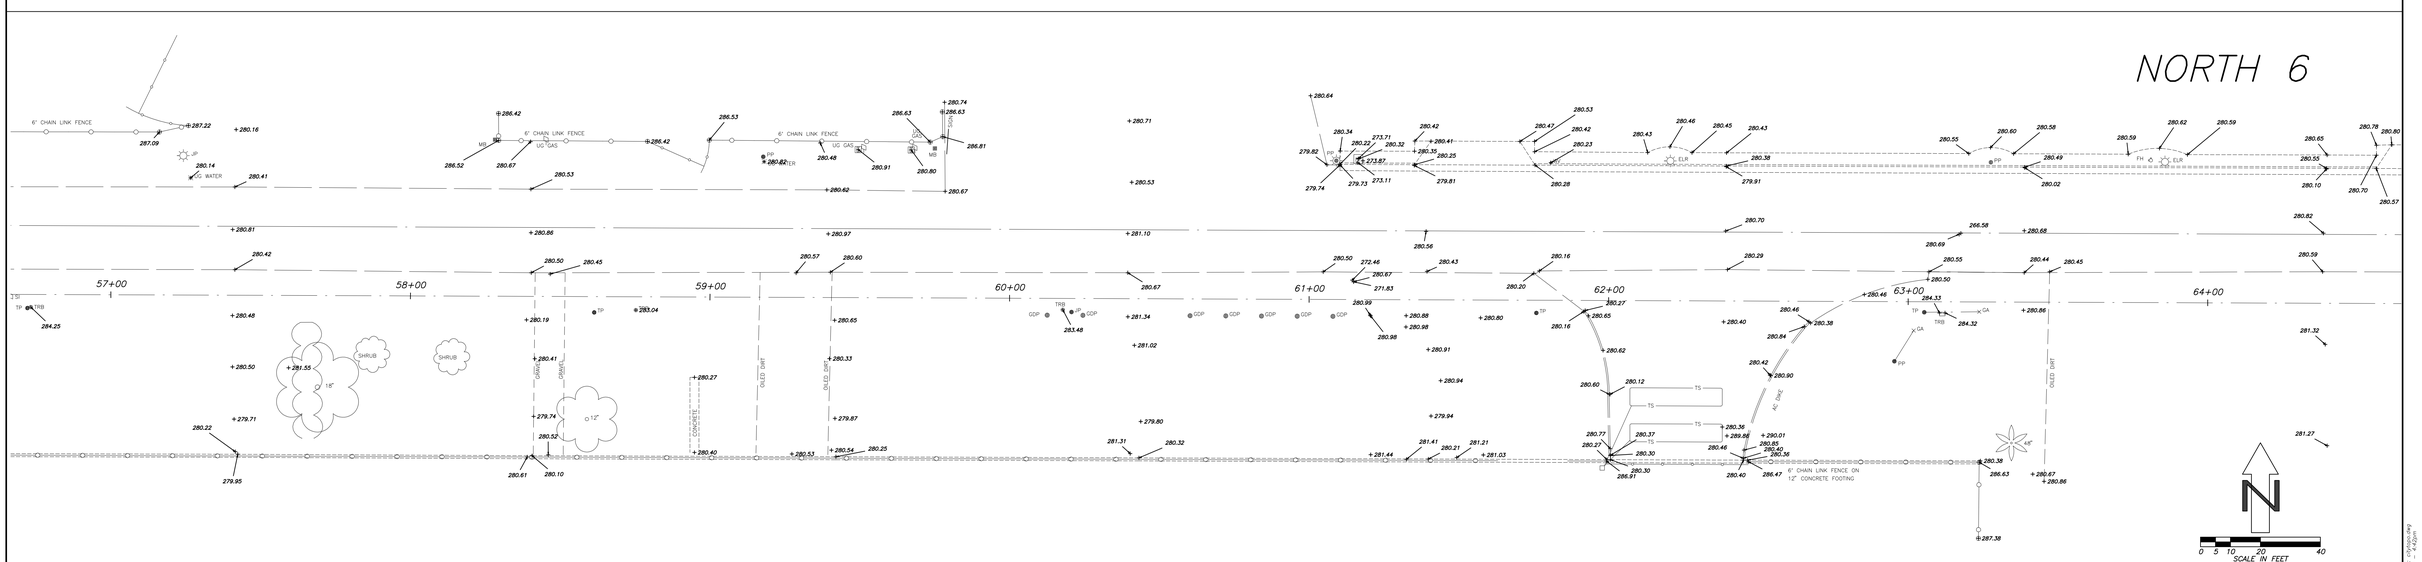

NOTE:
SURVEY PERFORMED JULY 2000 AND MAY 2001
BY THE CITY OF FRESNO

BLAIR, CHURCH & FLYNN CONSULTING ENGINEERS
2893 LARKIN AVENUE, CLOVIS, CA 93612
TEL. (559) 291-5507 FAX. (559) 291-2945
A PROFESSIONAL CORPORATION

TOPOGRAPHIC MAPPING

DEPARTMENT OF PUBLIC WORKS

NORTH AVENUE STREET IMPROVEMENTS,
STATE ROUTE 41 TO STATE ROUTE 99

DRAWN BY:	dbg
CHECKED BY:	
DATE:	06-22-04
SCALE:	1" = 20'

SHEET NO. 2 OF 4 SHEETS

BCF File: 201-0137 Drawing: Olympic.dwg
Plot By: Tim Jun 22, 2004 - 4:42pm

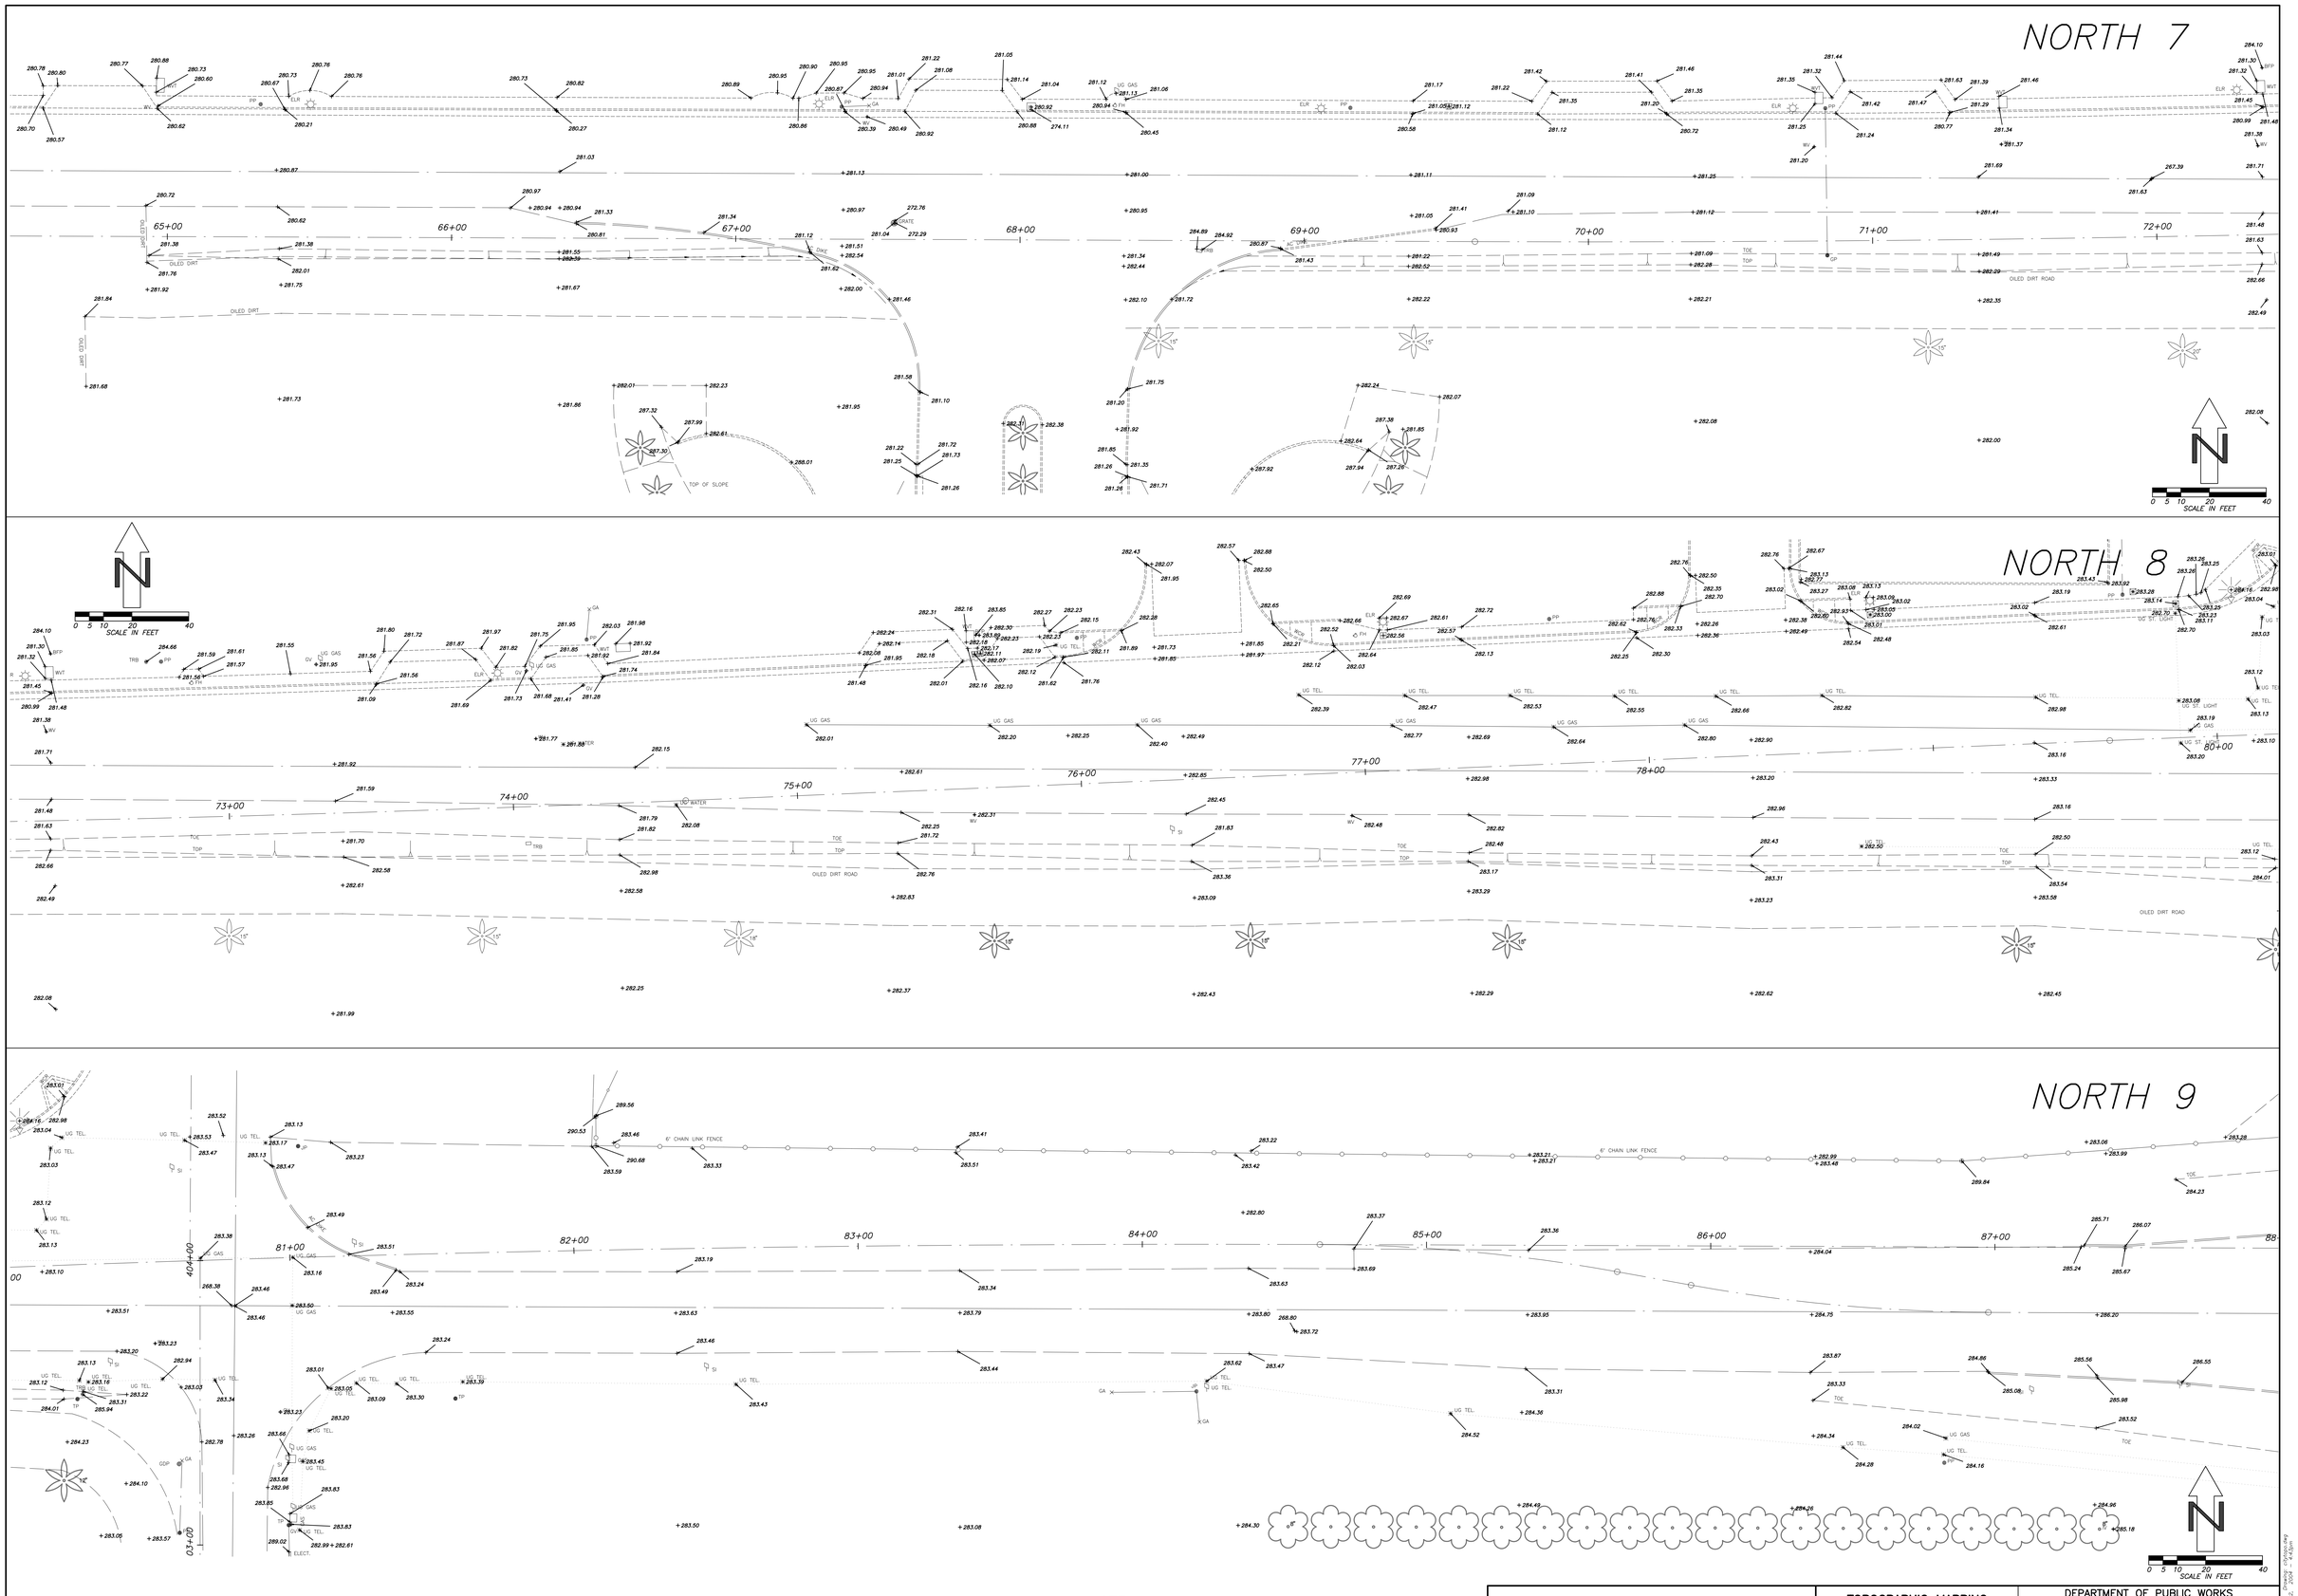

NOTE:
SURVEY PERFORMED JULY 2000 AND MAY 2001
BY THE CITY OF FRESNO

BLAIR, CHURCH & FLYNN CONSULTING ENGINEERS
2893 LARKIN AVENUE, CLOVIS, CA 93612
TEL. (559) 291-5507 FAX. (559) 291-2945
A PROFESSIONAL CORPORATION

TOPOGRAPHIC MAPPING

DEPARTMENT OF PUBLIC WORKS

NORTH AVENUE STREET IMPROVEMENTS,
STATE ROUTE 41 TO STATE ROUTE 99

DRAWN BY: dbg
CHECKED BY:
DATE: 06-22-04
SCALE: 1" = 20'

SHEET NO. 3
OF 4 SHEETS

BCF File: 201-0137 Drawing: ctrl-topo.dwg
Plot by: Tim Jun 22, 2004 - 4:43pm

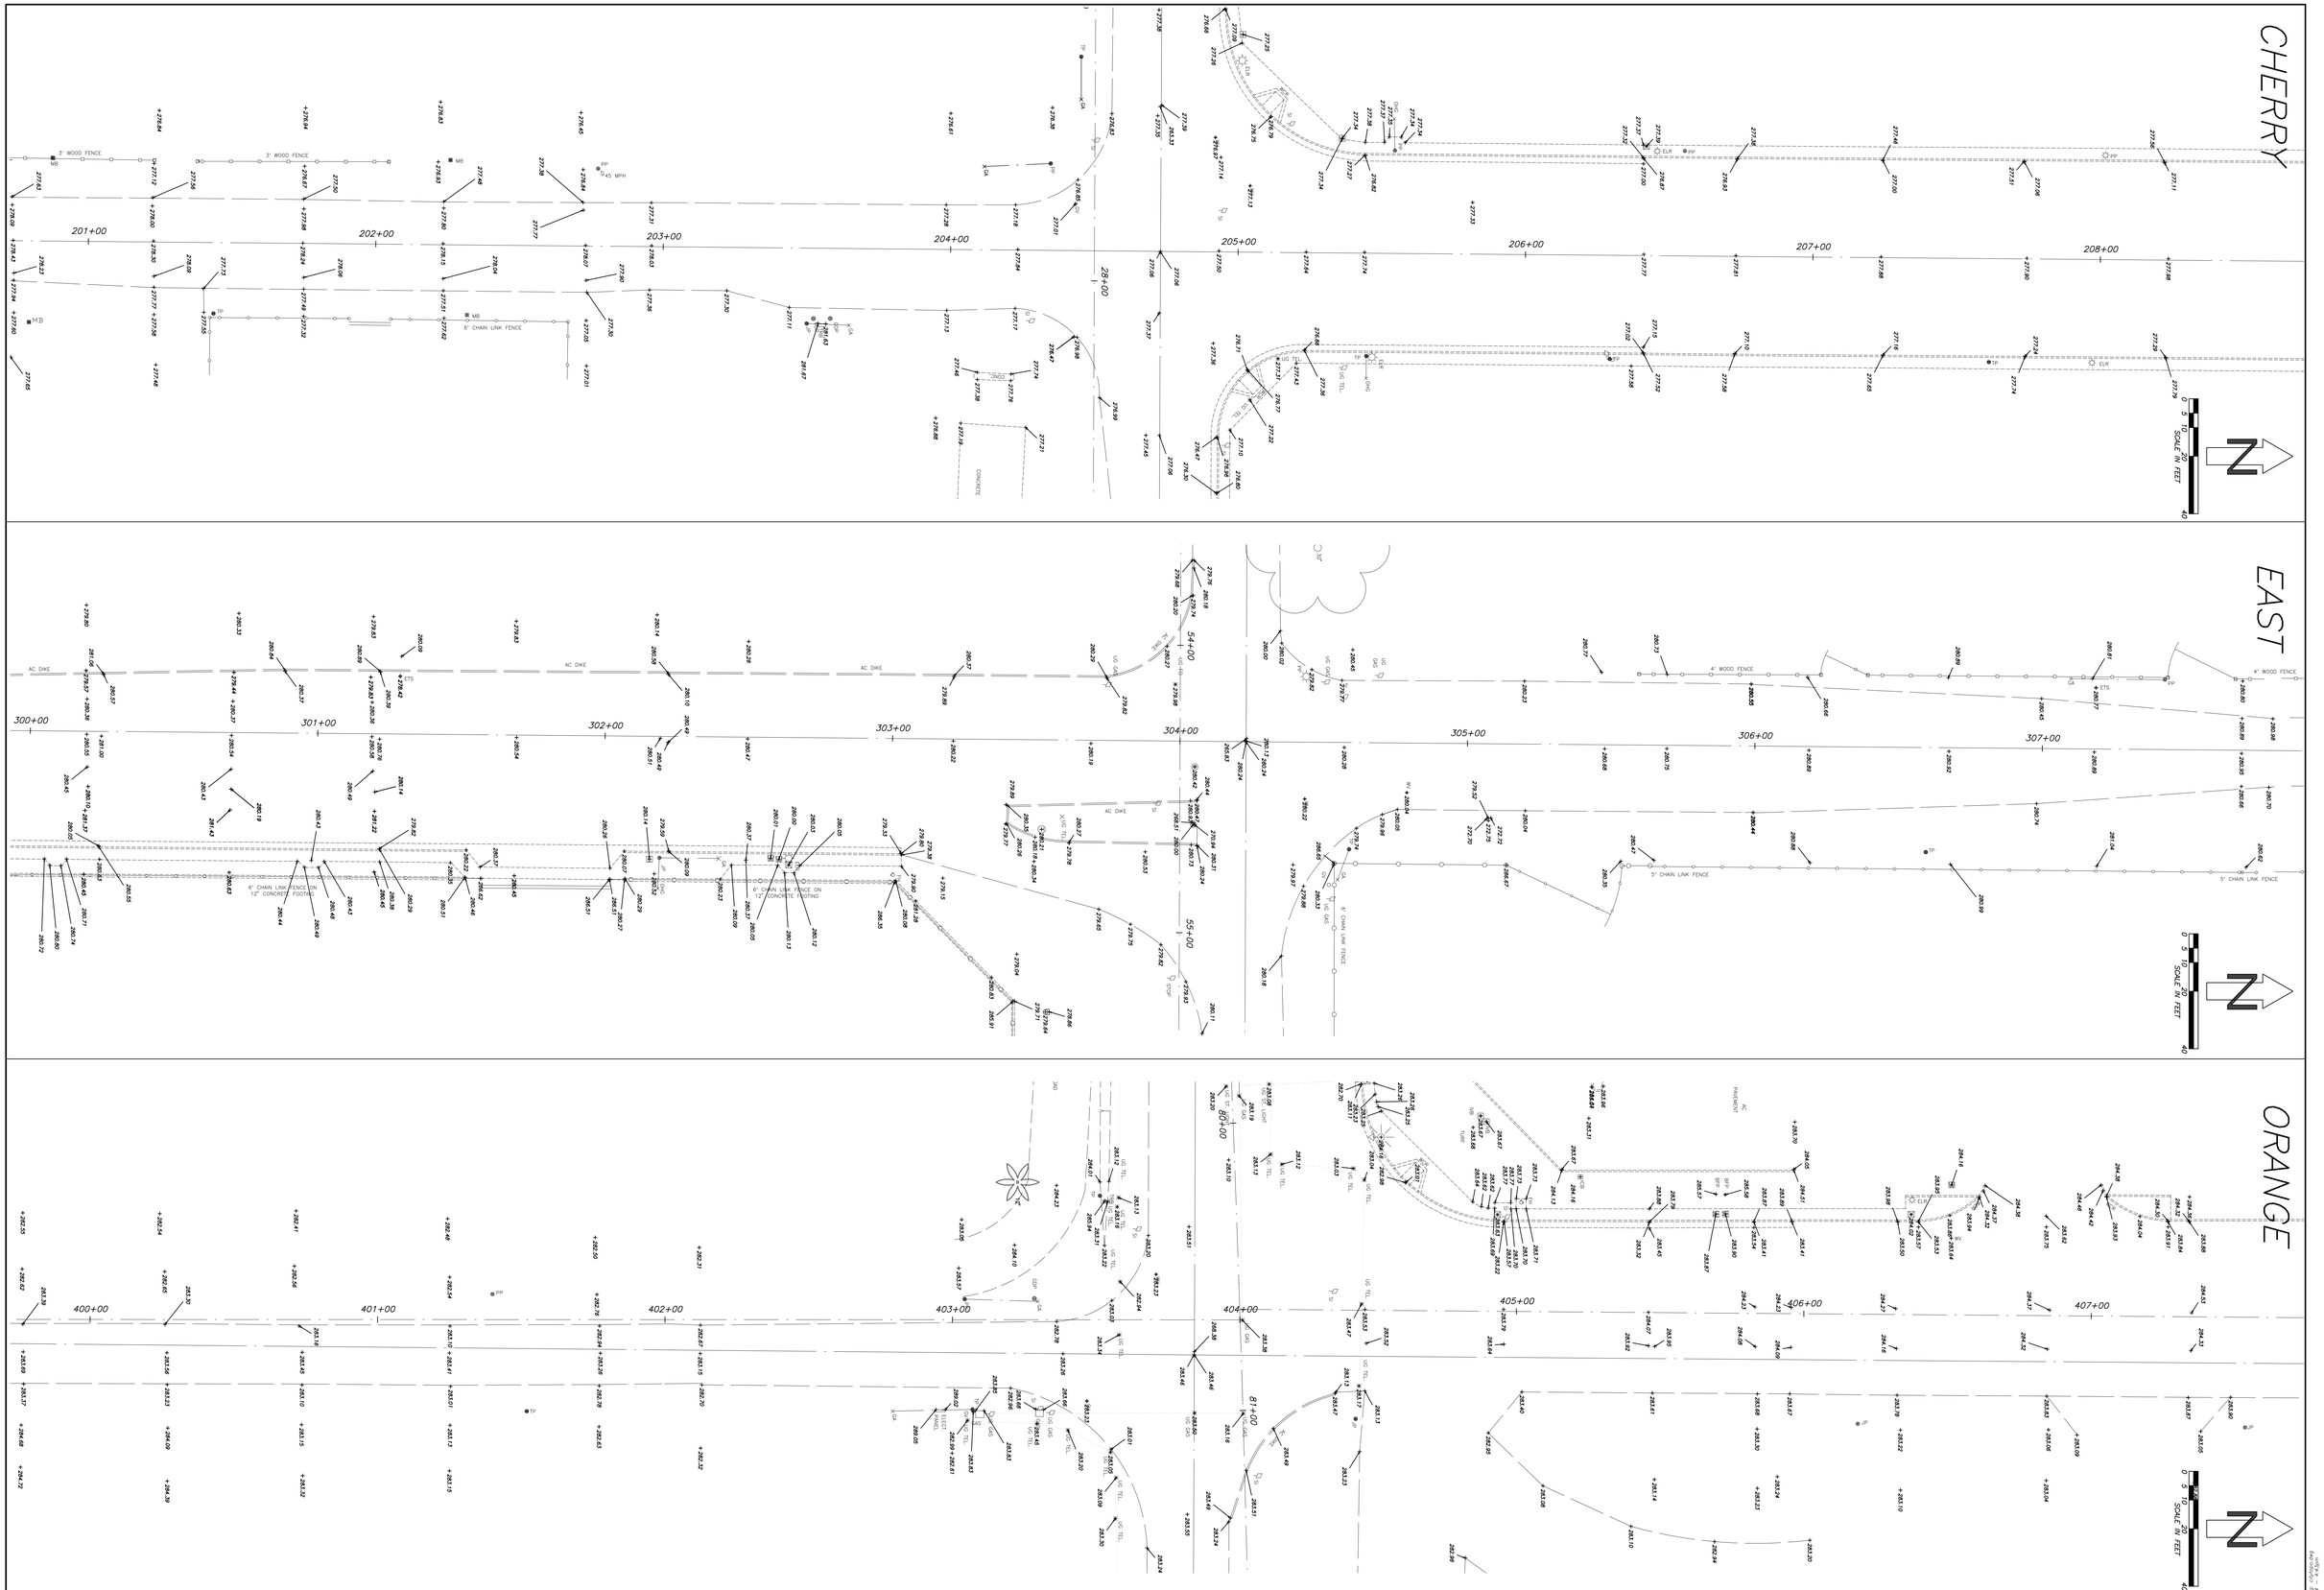

NOTE:
SURVEY PERFORMED JULY 2000 AND MAY 2001
BY THE CITY OF FRESNO

BLAIR, CHURCH & FLYNN CONSULTING ENGINEERS
2893 LARKIN AVENUE, CLOVIS, CA 93612
TEL. (559) 291-5507 FAX. (559) 291-2945
A PROFESSIONAL CORPORATION

TOPOGRAPHIC MAPPING

DEPARTMENT OF PUBLIC WORKS

NORTH AVENUE STREET IMPROVEMENTS,
STATE ROUTE 41 TO STATE ROUTE 99

DRAWN BY: dbg
CHECKED BY:
DATE: 06-22-04
SCALE: 1" = 20'

SHEET NO. 4
OF 4 SHEETS

BDT File: 201-0137 Drawing: cbgmap.dwg
Plot By: Tim Jun 22, 2004 - 4:43pm