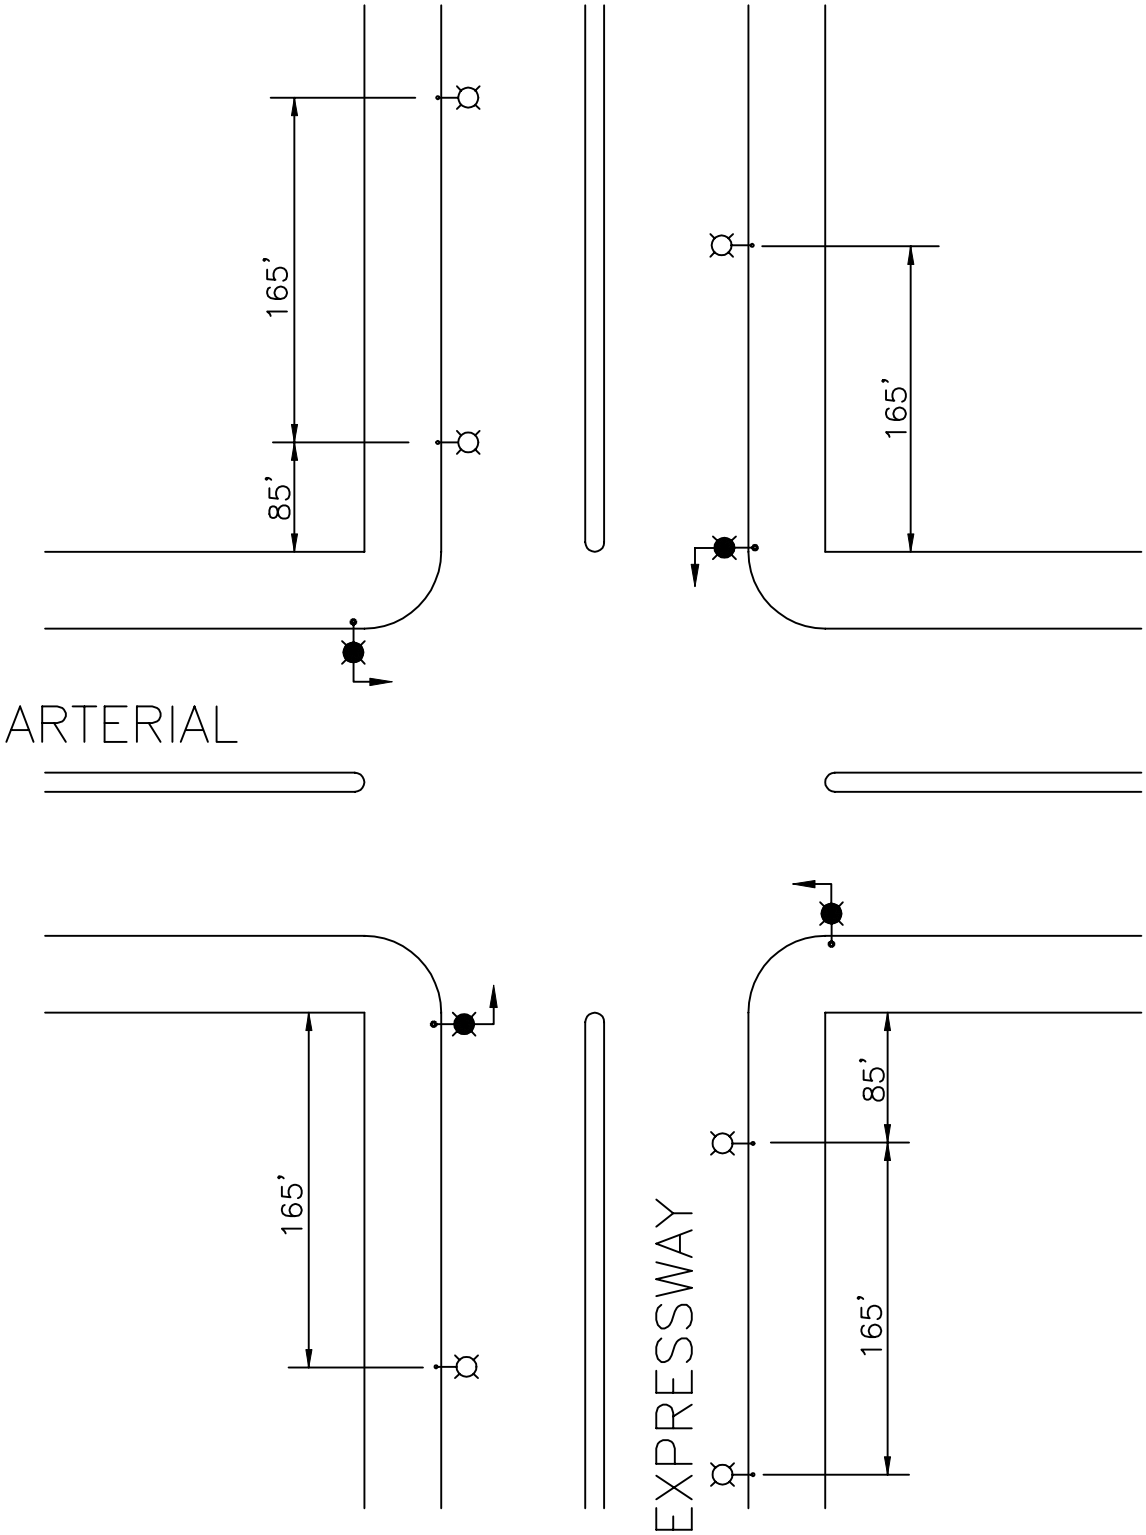

● = SAFETY LIGHTING (200W)

¤ = ENTRANCE AND EXIT LIGHTS (70W)

NOTE: SAFETY LIGHTS & APPROACH LIGHTS (ENTRANCE & EXIT) TO BE ON SEPERATE BREAKERS OF SAME CONTACTOR.

STREETLIGHTS–PLACEMENT **EXPRESSWAY**	REF. & REV. AUG. 2002	CITY OF FRESNO **E–10**