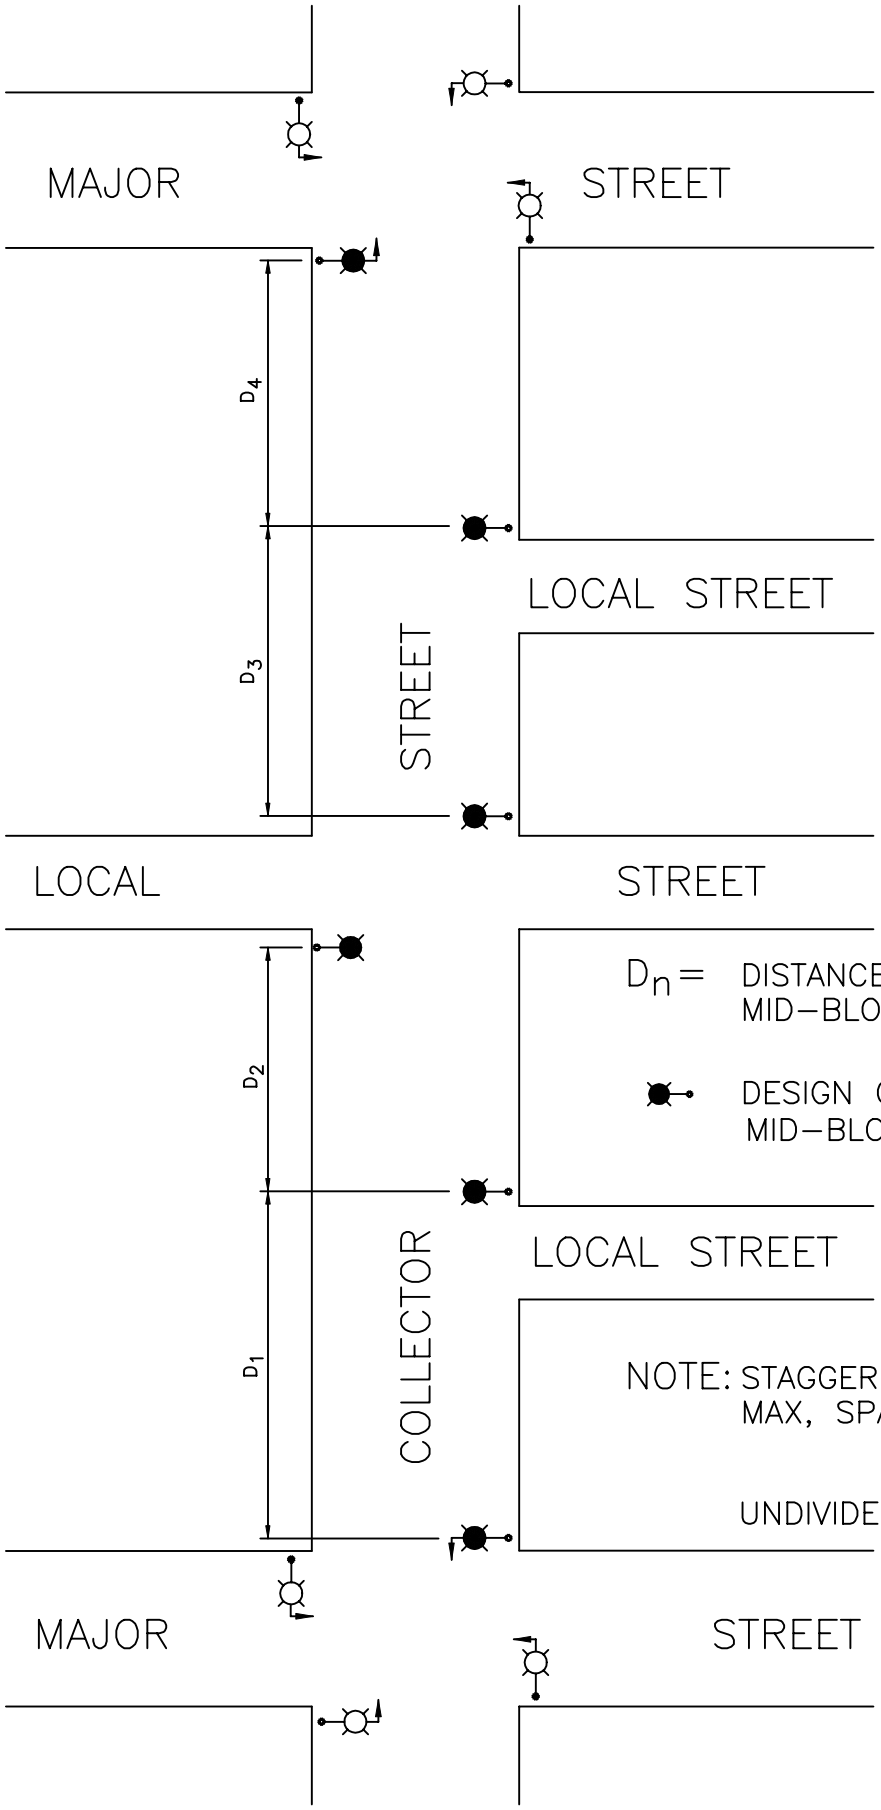

D_n = DISTANCE TO BE DIVIDED FOR MID-BLOCK LIGHTING.

DESIGN CONTROL STREET LIGHT-150W
MID-BLOCK LIGHTS SHALL BE 70W

NOTE: STAGGER OR ALL ON ONE SIDE
MAX, SPACING UNIT TO UNIT 150'

UNDIVIDED ROADWAY 50-90'

STREETLIGHT-PLACEMENT COLLECTOR STREET	REF. & REV. AUG. 2002	CITY OF FRESNO E-8