BULB DESIGN FRONTAGE ROAD TERMINATIONS

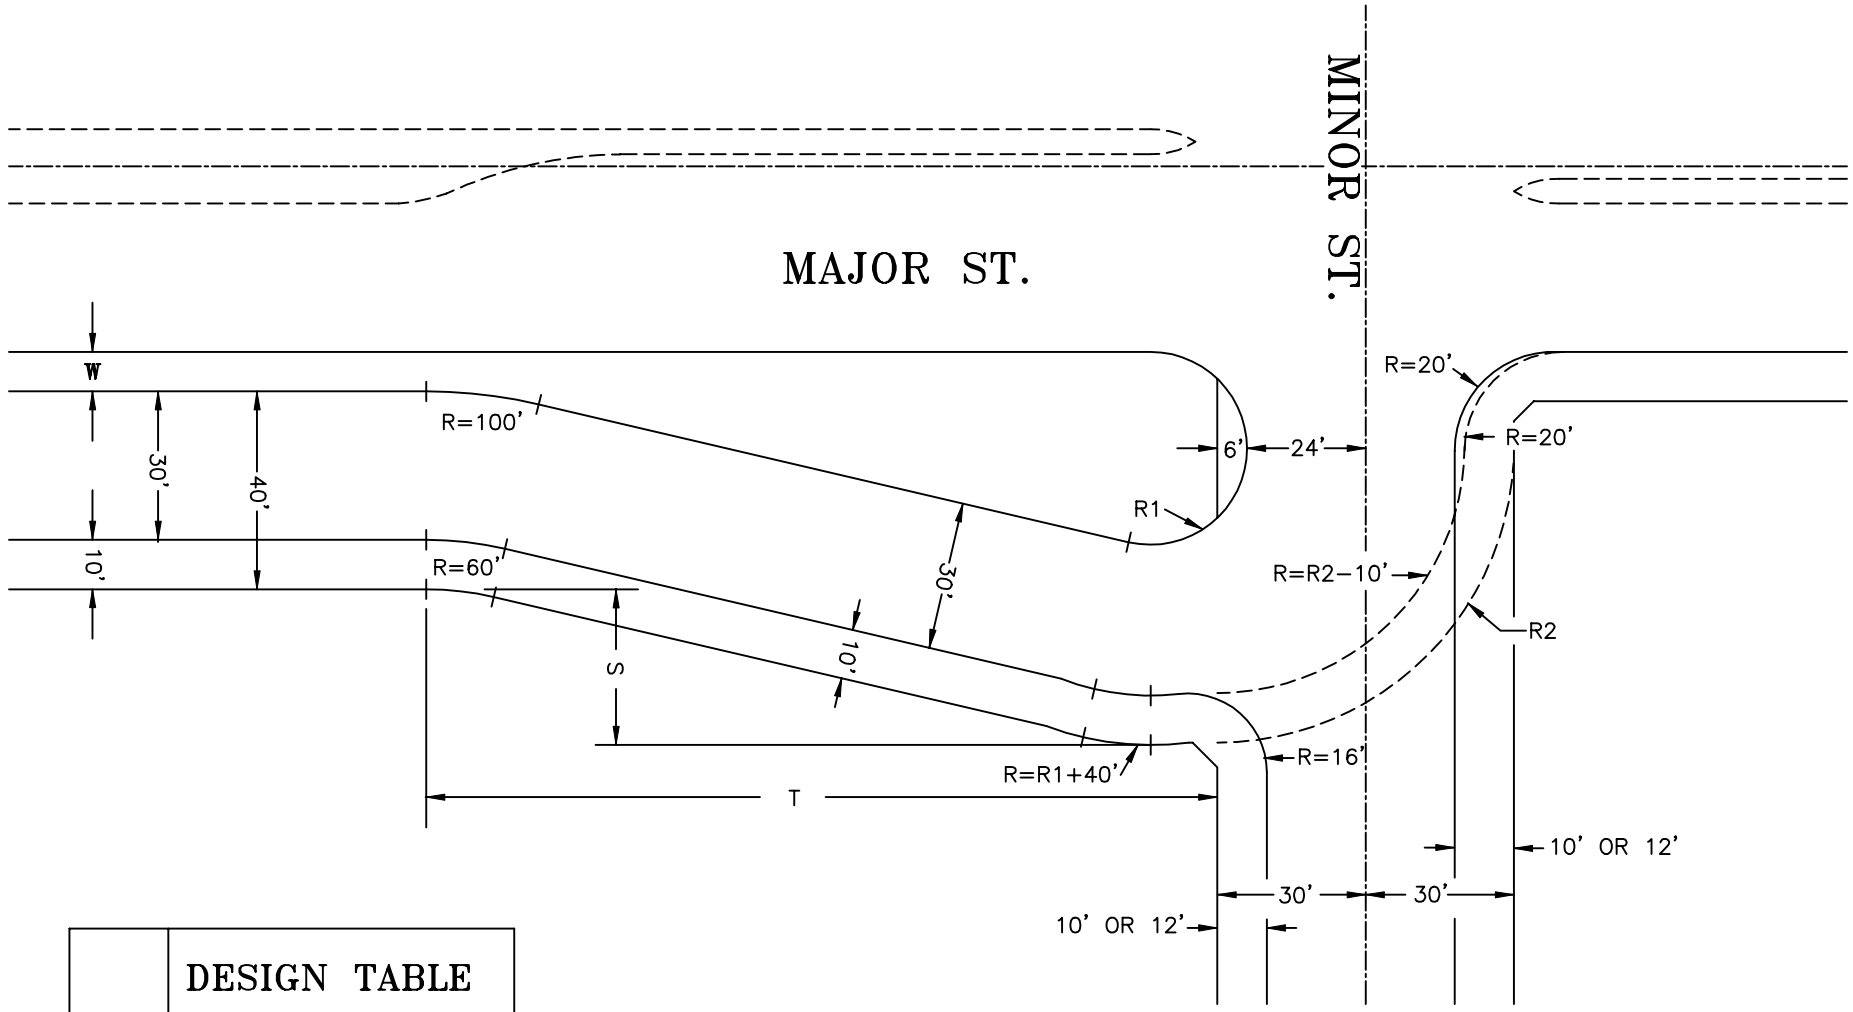

	DESIGN TABLE	
R1	(W=8')	19.50'
	(W=10')	20.50'
R2	60.00'	
T	160' MIN	
S	31.00'	

NOTE:

1. SIDEWALK PATTERN SHALL BE IN ACCORDANCE WITH SECTION 14 OF STANDARD SPECIFICATIONS.
2. "W"=8' ON 80' STREETS, 10' ON ALL OTHER MAJOR STREETS (84',100',106')

REF. & REV. AUG. 2002

CITY OF FRESNO

P-16