TYPE OF LUMBER: POSTS – REDWOOD
RAILING – DOUGLAS FIR

PAINT: TWO COATS OF EXTERIOR GRADE WHITE PAINT SHALL BE APPLIED TO ALL WOOD SURFACES.

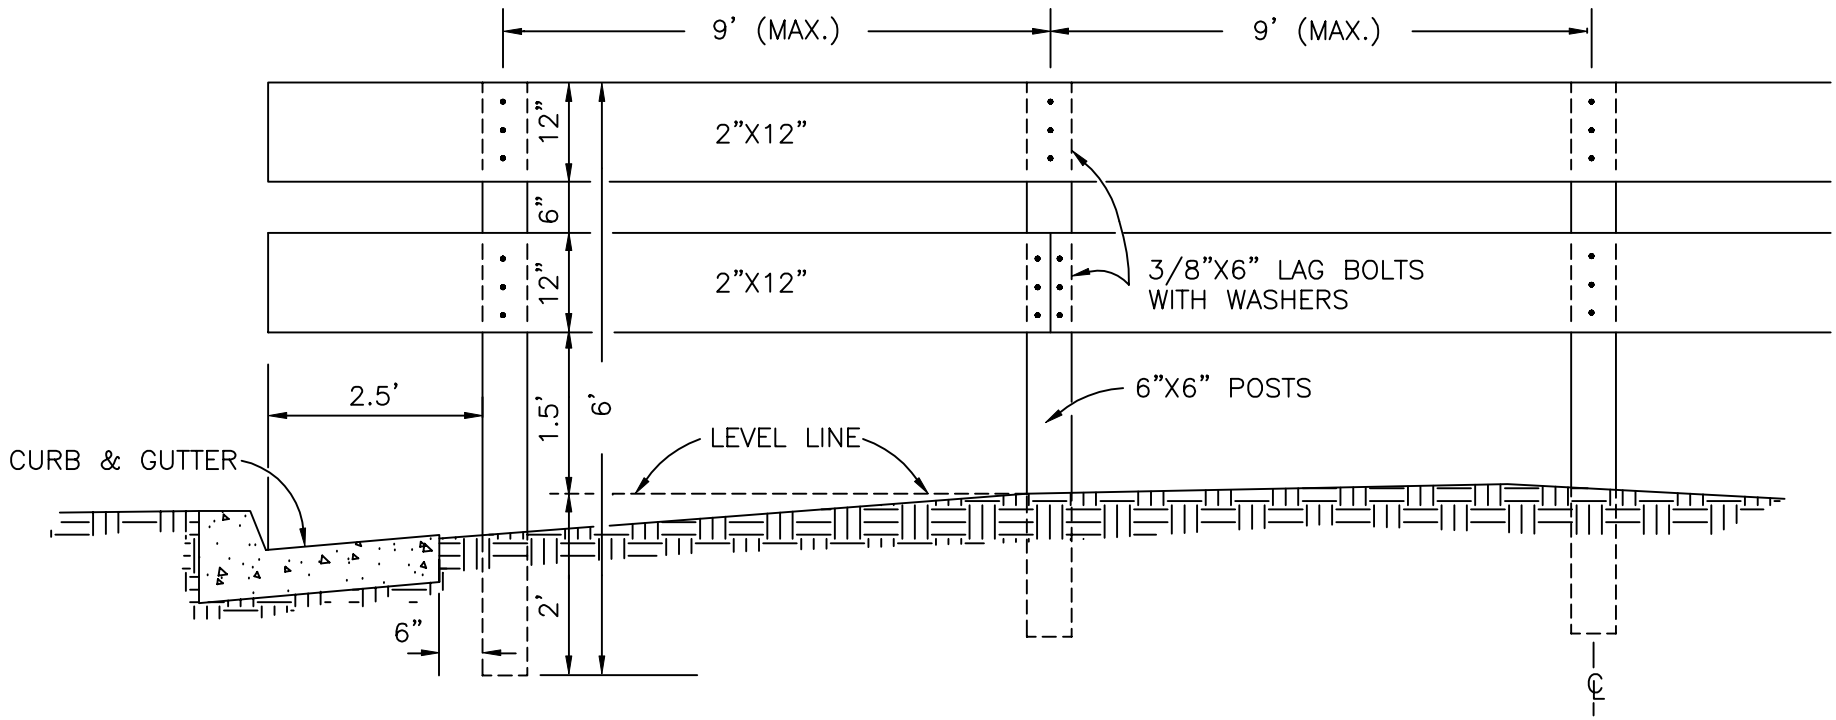

NOTE:

1. BARRICADE MUST BE FULL WIDTH BETWEEN FACES OF CURBS.
2. APPROPRIATE SIGNS AND REFLECTORS TO BE DESIGNATED BY THE DEPT. OF PUBLIC WORKS.
3. BARRICADE TO BE LOCATED INSIDE OF STREET R/W ± 1'.
4. BARRICADE TO BE INSTALLED WITHIN SEVEN DAYS OF COMPLETION OF STREET CONSTRUCTION.

TEMPORARY TIMBER BARRICADE

TEMPORARY TIMBER BARRICADE

REF. & REV. AUG. 2002

CITY OF FRESNO

P-44