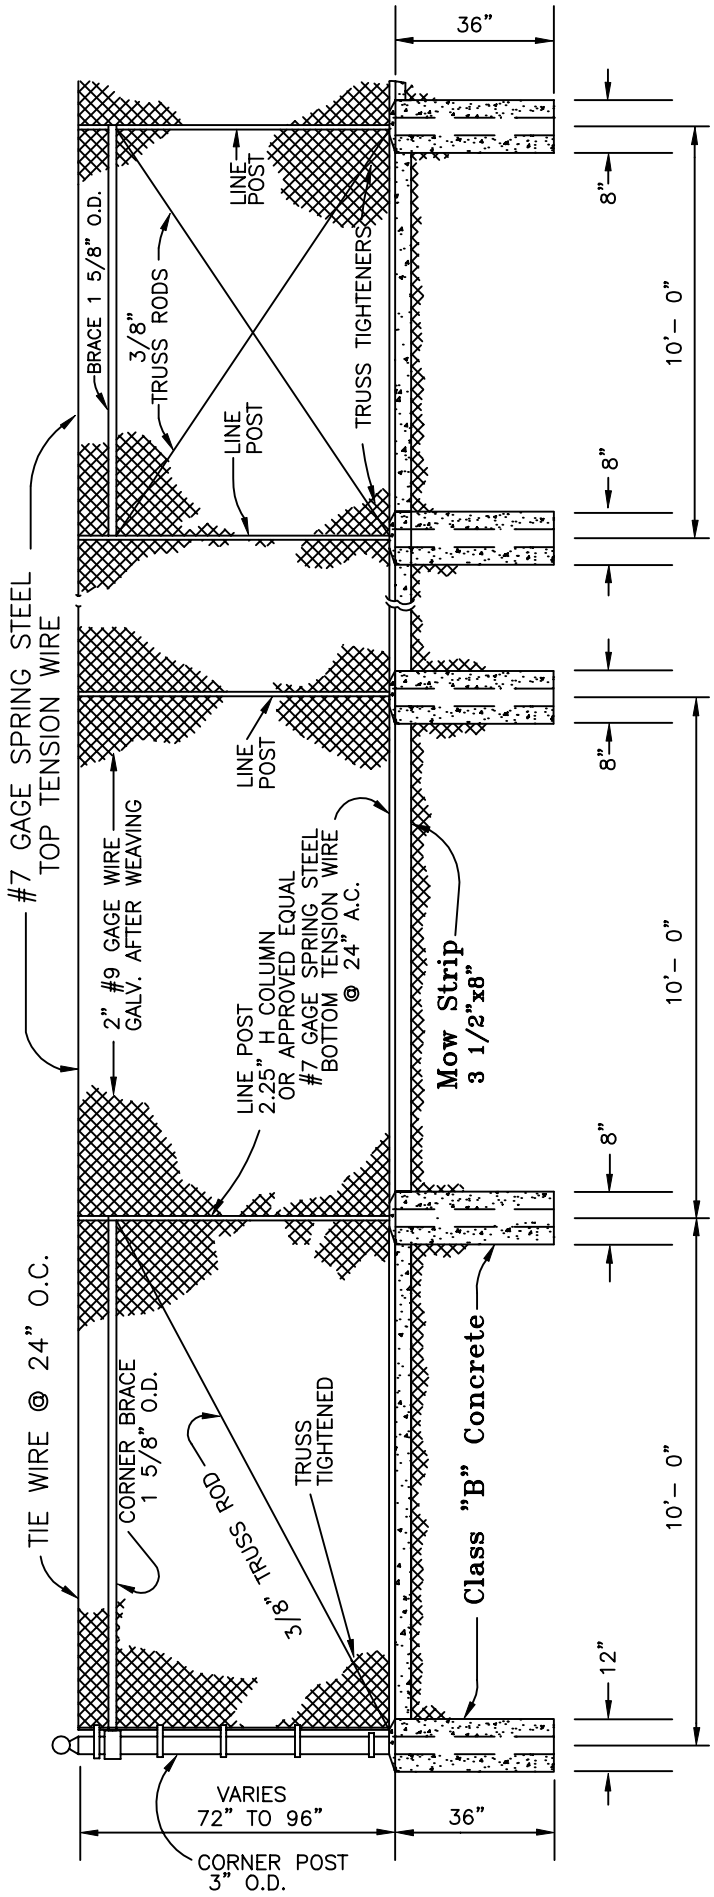

LINE POSTS @ 1000' MAX. INTERVALS BRACED & TRUSSED IN BOTH DIRECTIONS

REFER TO STATE SPECIFICATIONS EXCEPT FOR GATES WHICH ARE 9 GAUGE.

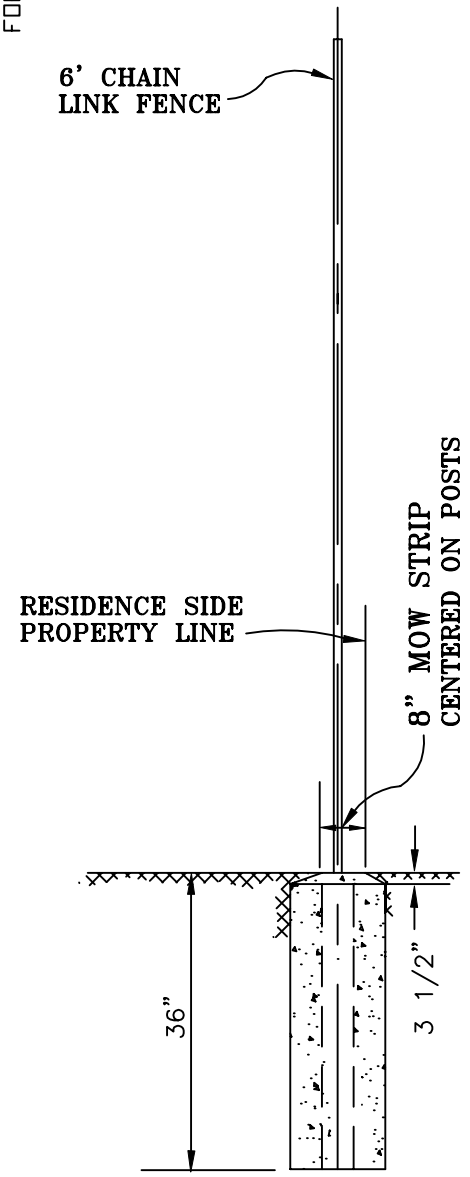

-TYPICAL-
Mow Strip

CHAIN LINK FENCE CONSTRUCTION DETAILS	REF. & REV. AUG. 2002	CITY OF FRESNO P-45