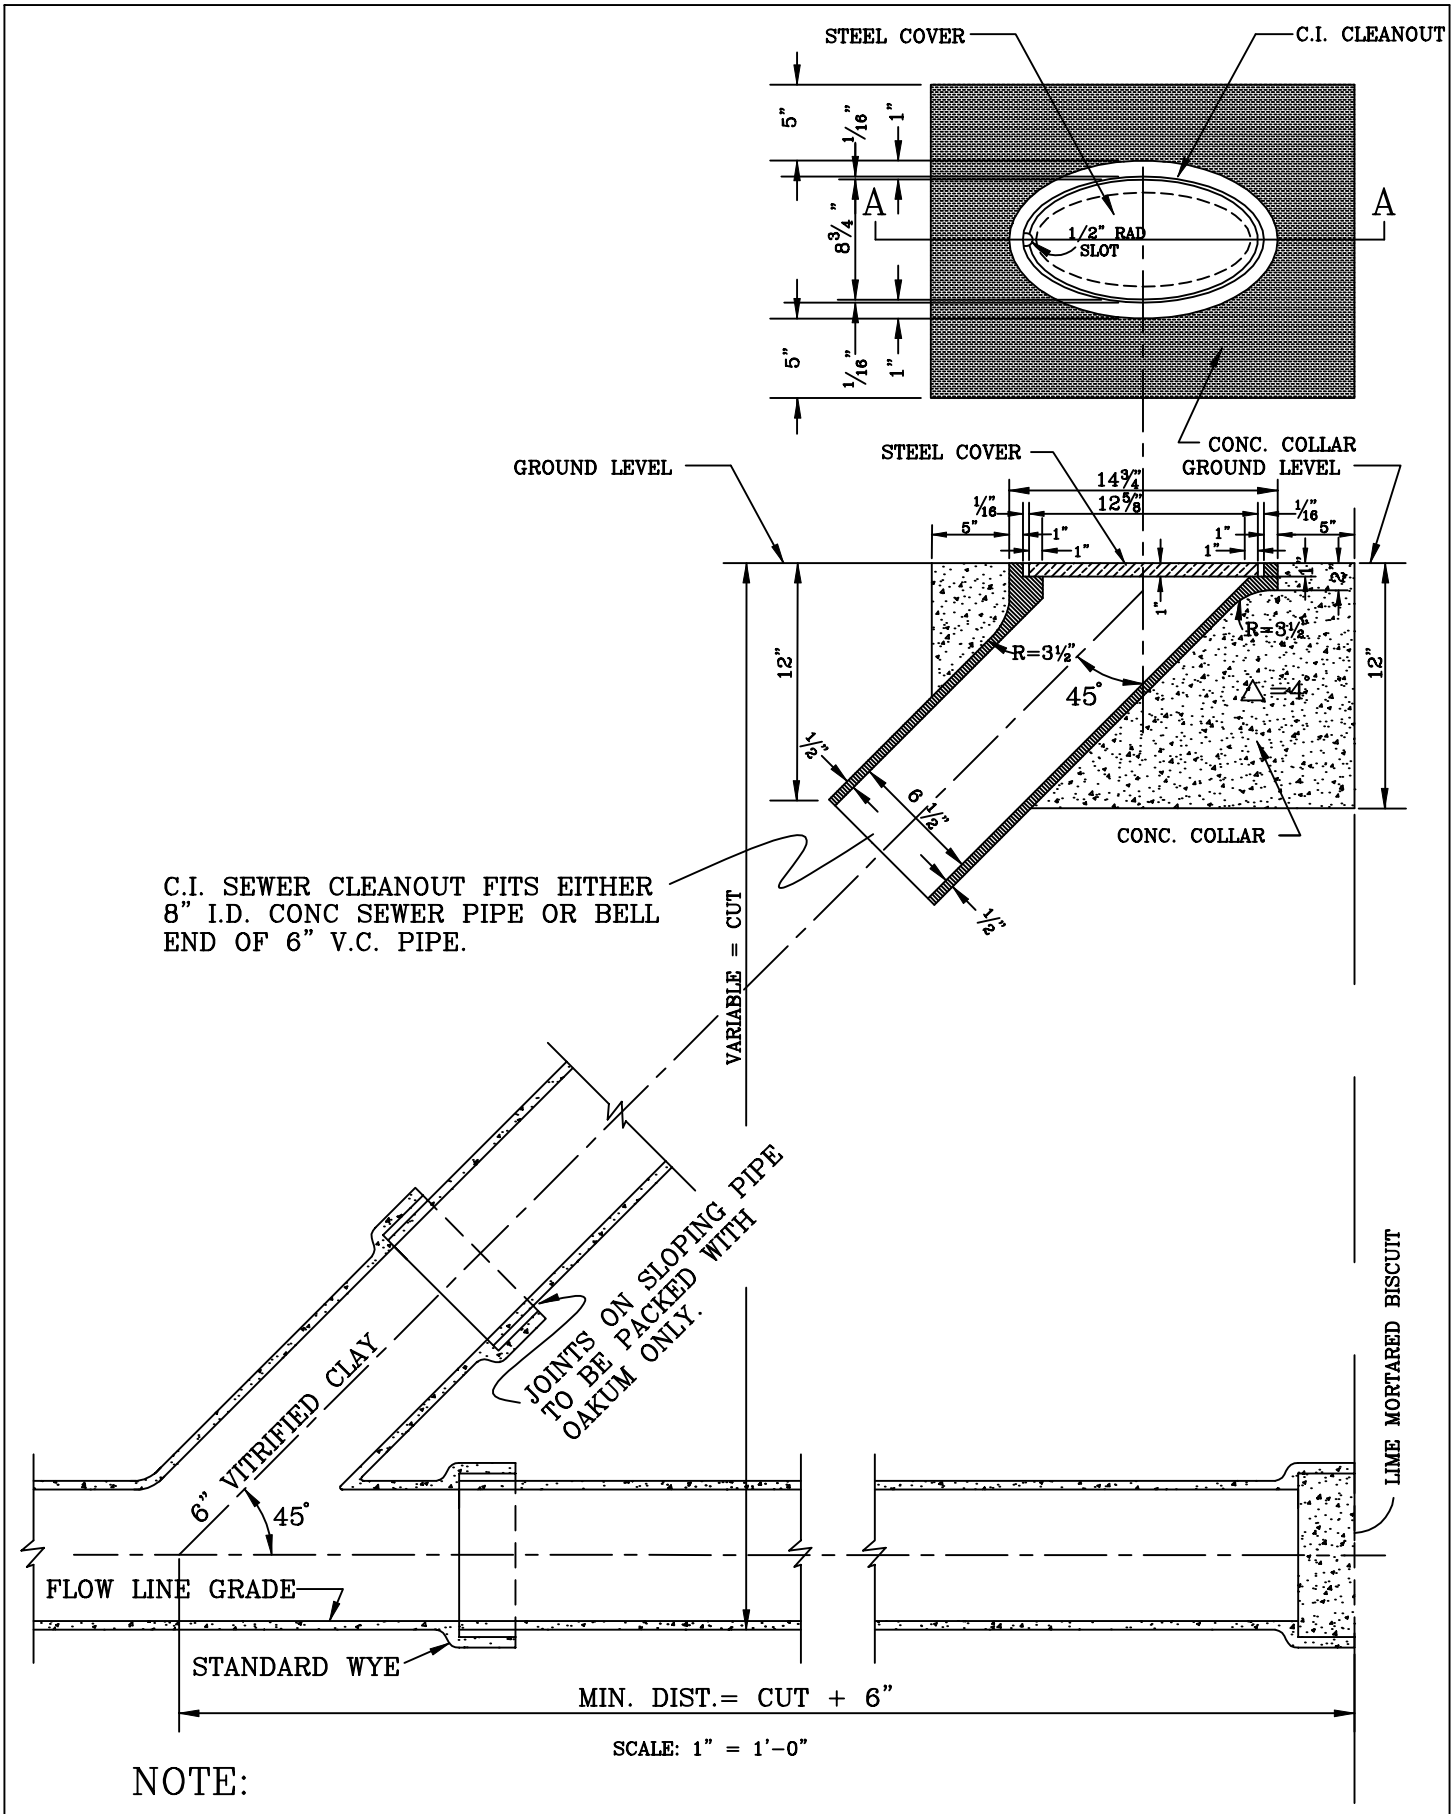

NOTE:

LAMPHOLES NO LONGER CONSTRUCTED IN CITY OF FRESNO. THIS DRAWING IS RETAINED FOR INFORMATIONAL PURPOSES TO SHOW CONSTRUCTION OF EXISTING LAMPHOLES.

SLOPING LAMPHOLE WITH C.I. CLEANOUT & COVER	REF. & REV. AUG. 2002	CITY OF FRESNO S-6