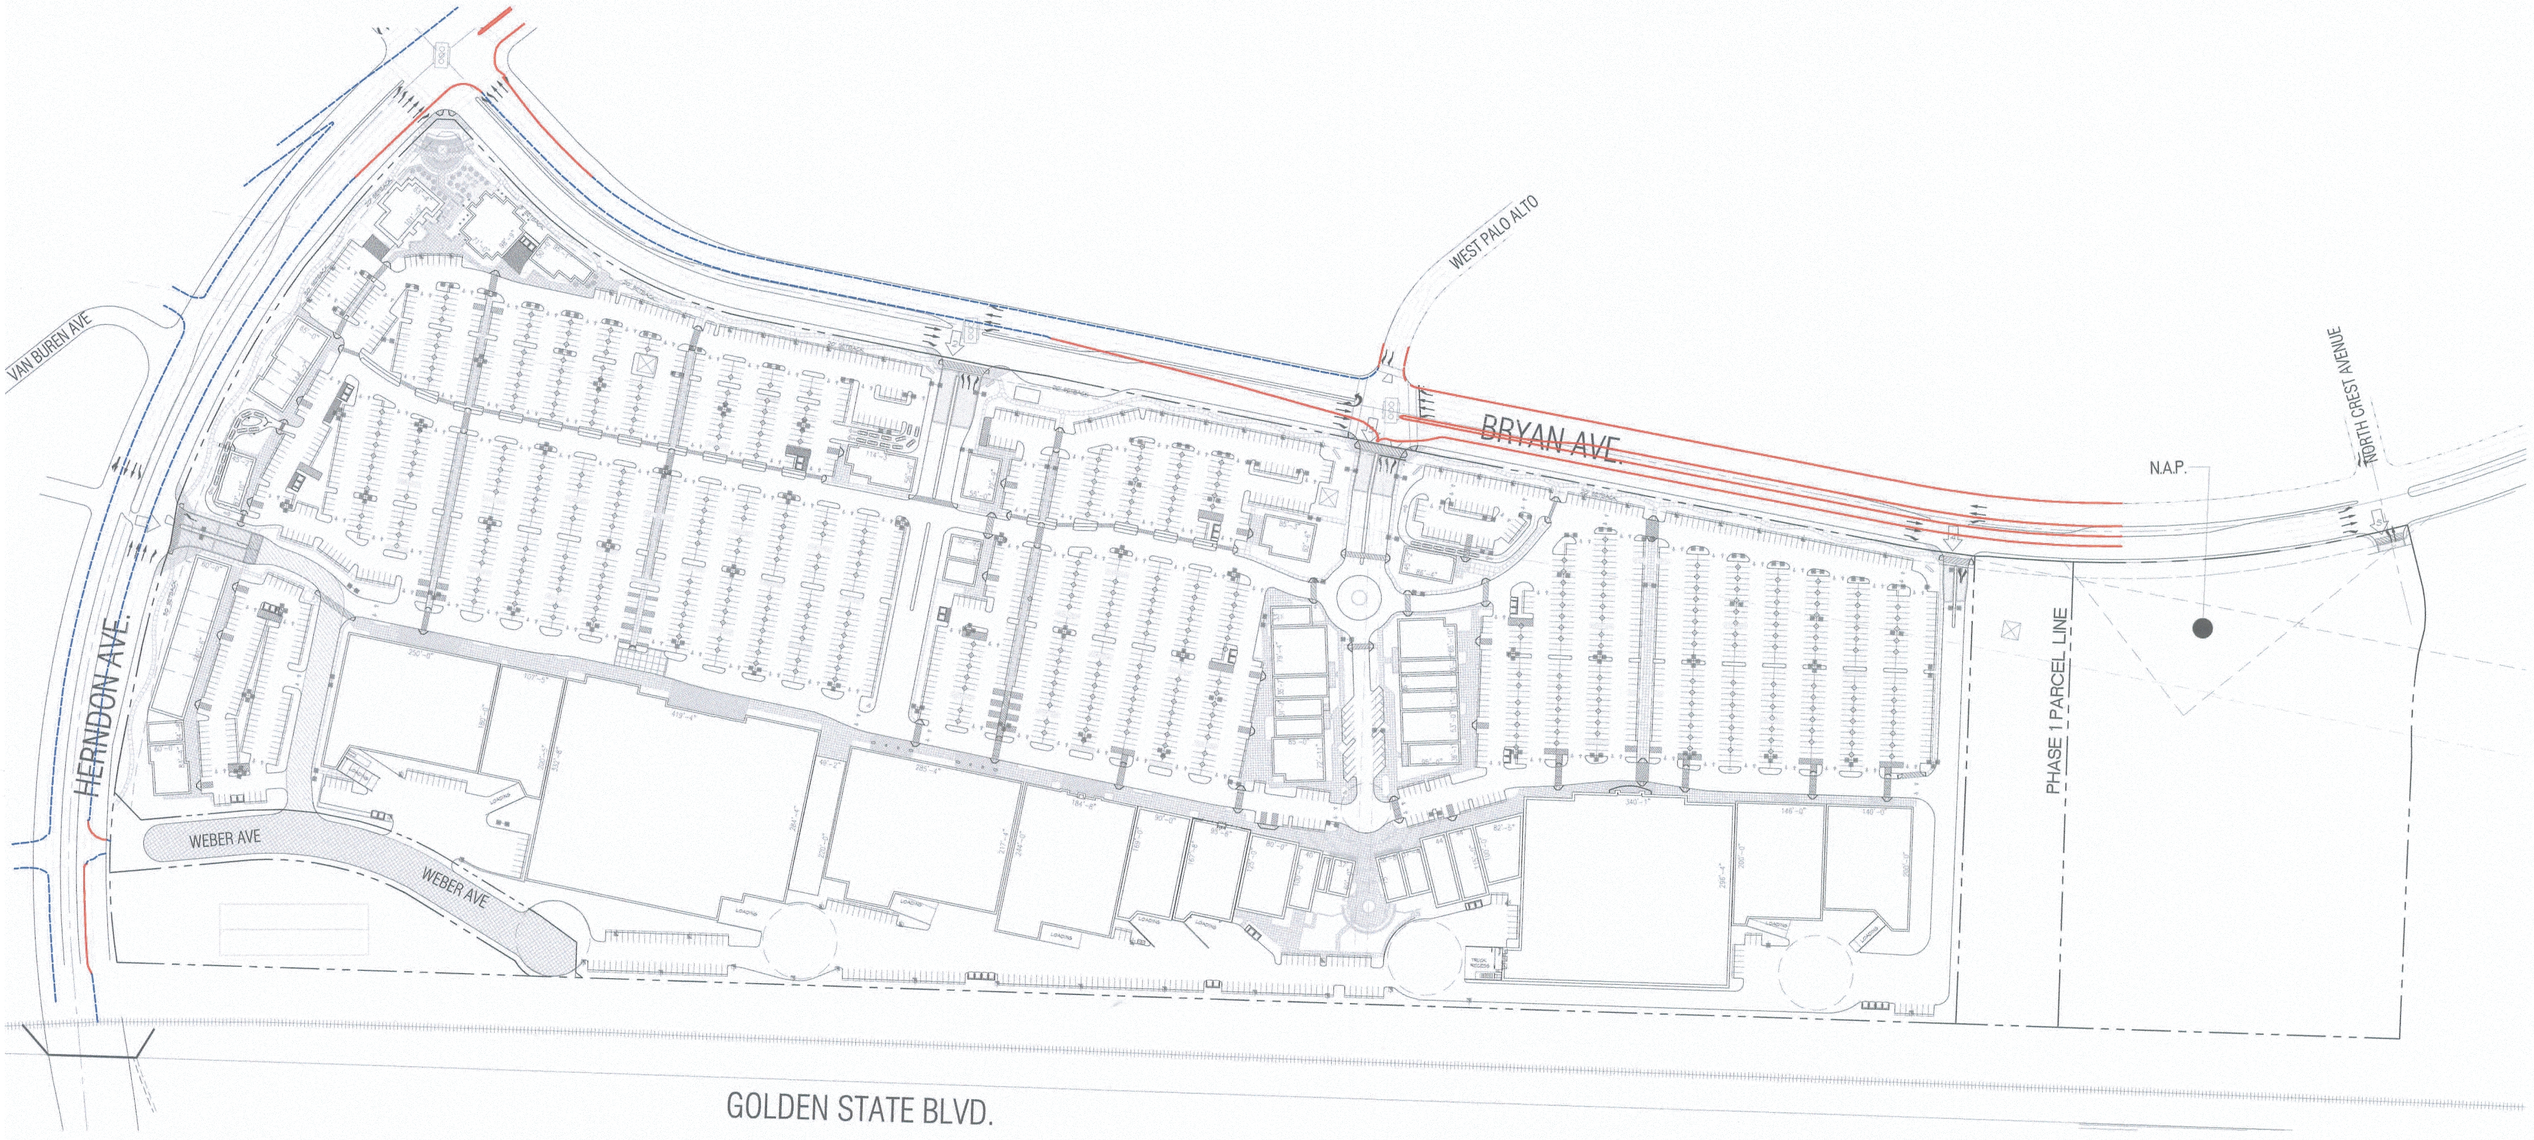

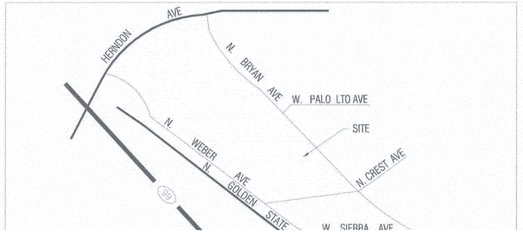

SITE PLAN LEGEND

EXISTING CURB

EXISTING ROAD ASPHALT

200' 100' 50' 0'

DECEMBER 18, 2009

0813.1084.01

EXISTING EDGE OF CONCRETE AND ASPHALT CURB

COPYRIGHT©2007

MARKETPLACE AT EL PASEO

HENDERSON AVENUE AND BRYAN AVENUE
FRESNO, CA

MARKETPLACE · AT EL PASEO ·

525 E. COLORADO BOULEVARD
4TH FLOOR
PASADENA, CA 91101

T 626.796.8230
F 626.796.8735

KKa architects™

NOTE: THIS INFORMATION IS CONCEPTUAL IN NATURE AND IS SUBJECT TO ADJUSTMENTS PENDING FURTHER VERIFICATION AND CLIENT, TENANT, AND GOVERNMENTAL AGENCY APPROVALS. NO WARRANTIES OR GUARANTIES OF ANY KIND ARE GIVEN OR IMPLIED BY THE ARCHITECT.