R-1 ZONE DISTRICT

City of FRESNO

RESIDENTIAL FENCE REQUIREMENT

Refer to Municipal Code Seciton 12-207.5-H
12-306-H

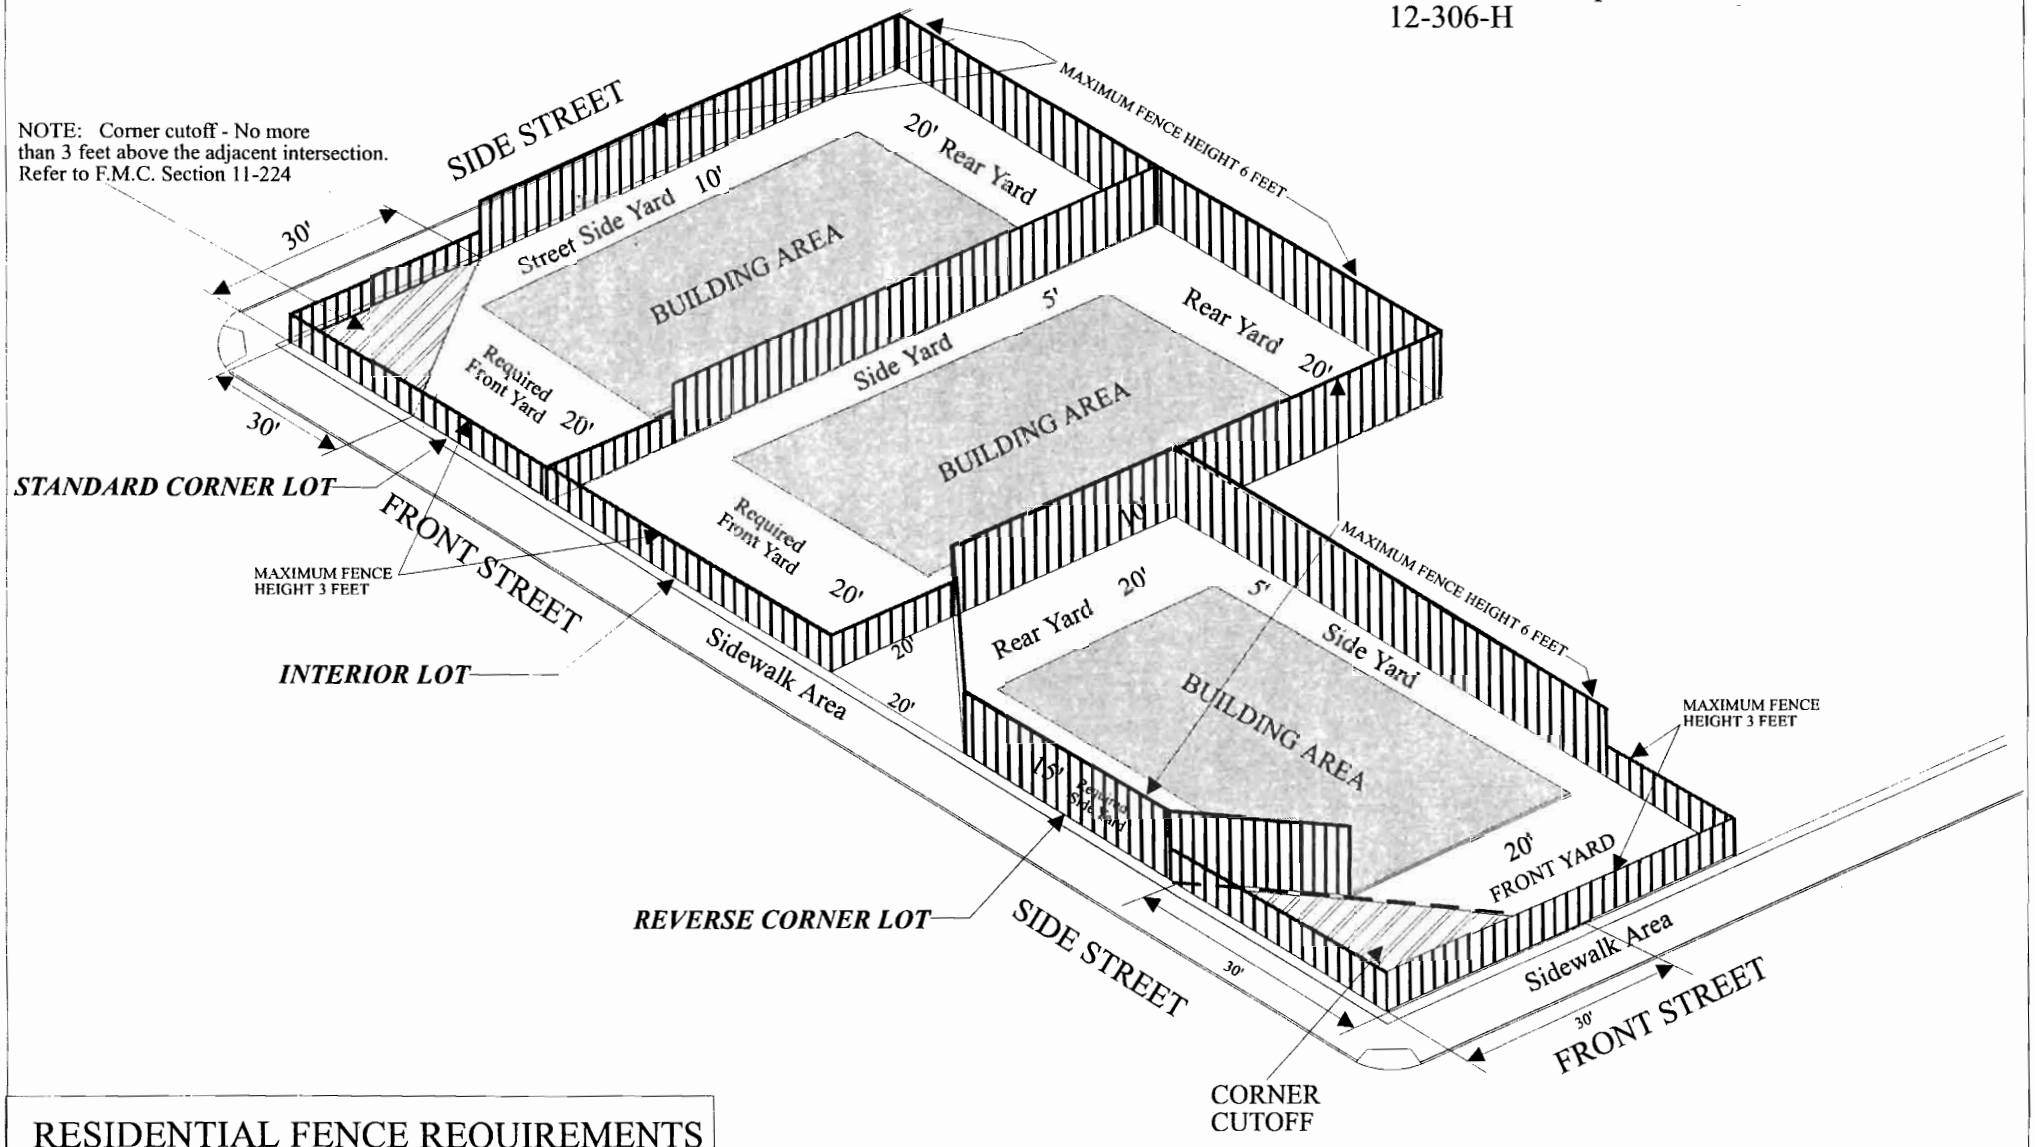

RESIDENTIAL FENCE REQUIREMENTS
CITY OF FRESNO
DEVELOPMENT DEPARTMENT 10/99 rcl