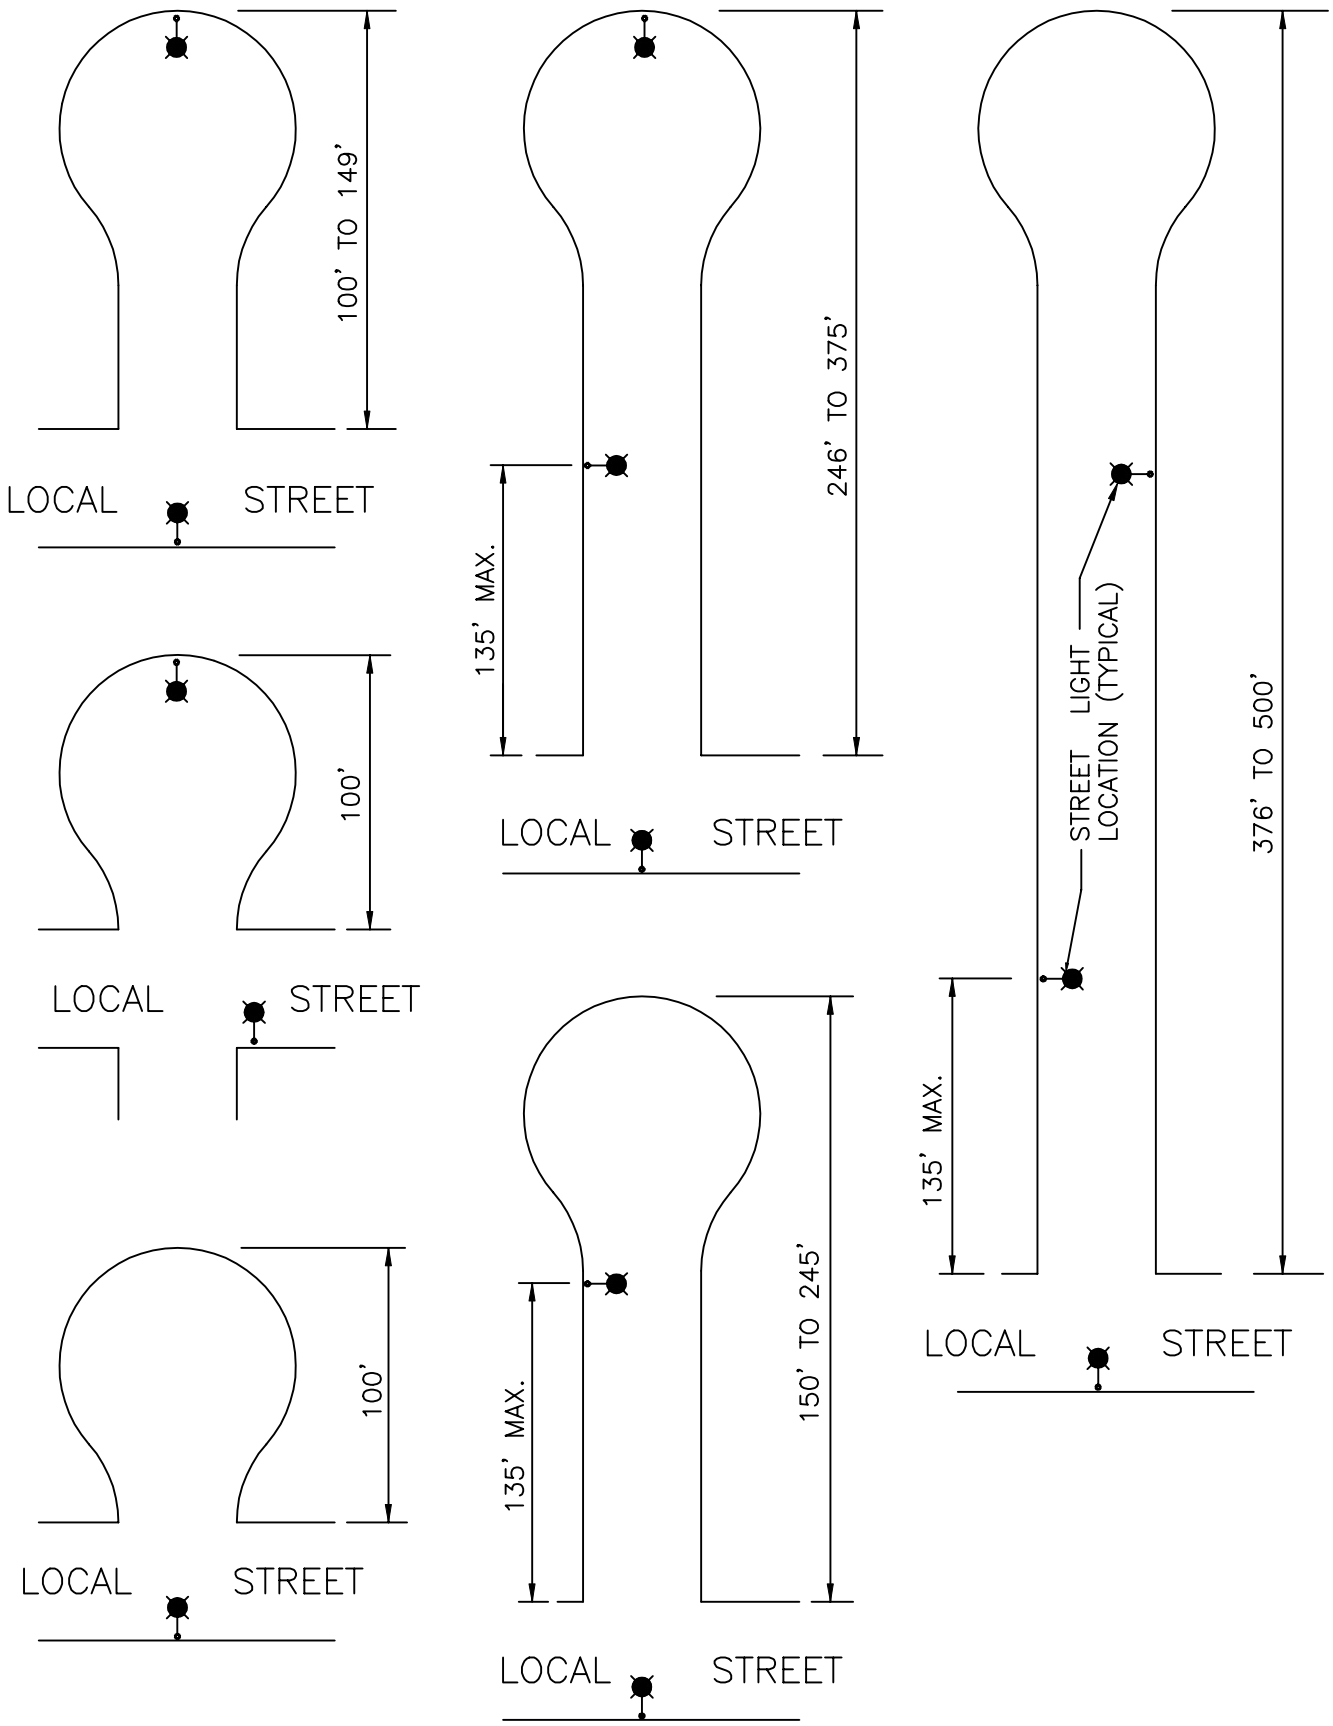

STREETLIGHT – PLACEMENT

CUL-DE-SAC STREETS

REF. & REV.
AUG. 2002

CITY OF FRESNO

E-11