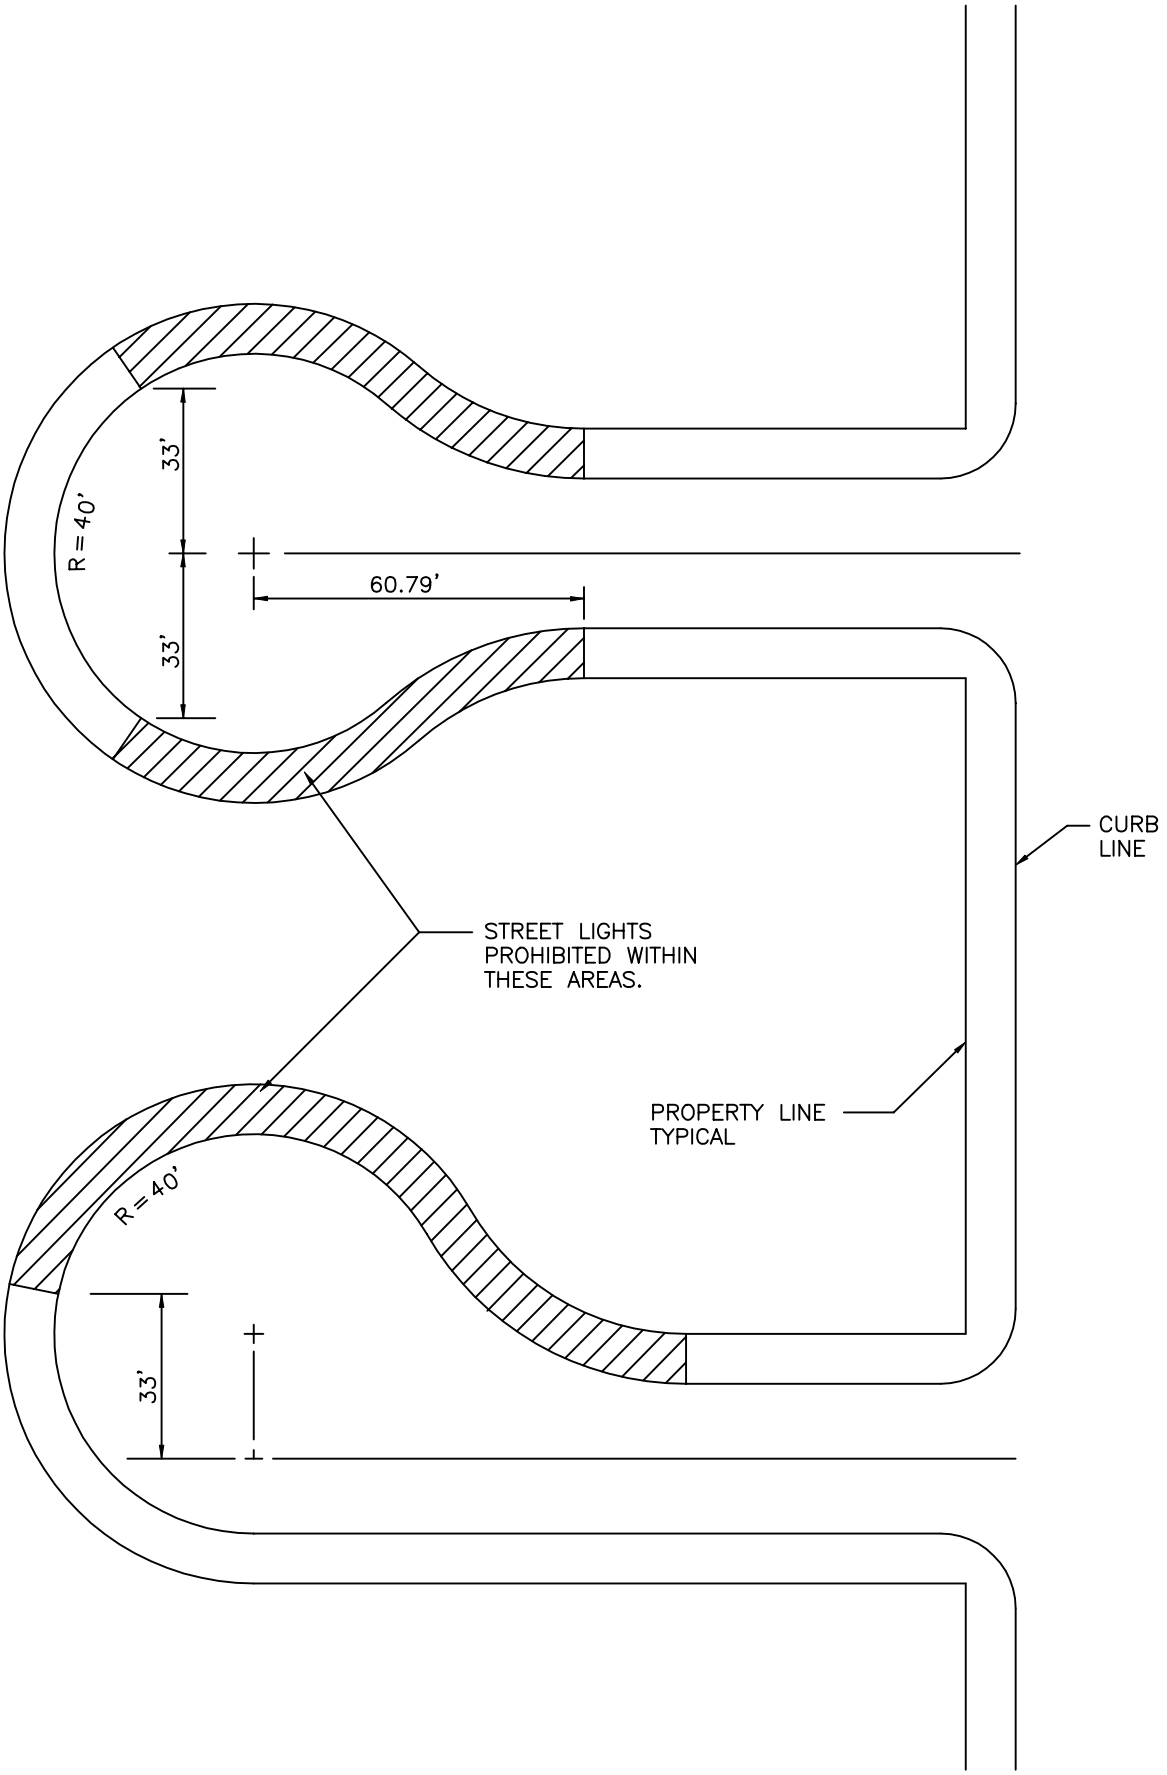

STREETLIGHTS–RESTRICTIONS CUL–DE–SAC DESIGNS	REF. & REV. AUG. 2002	CITY OF FRESNO E–12