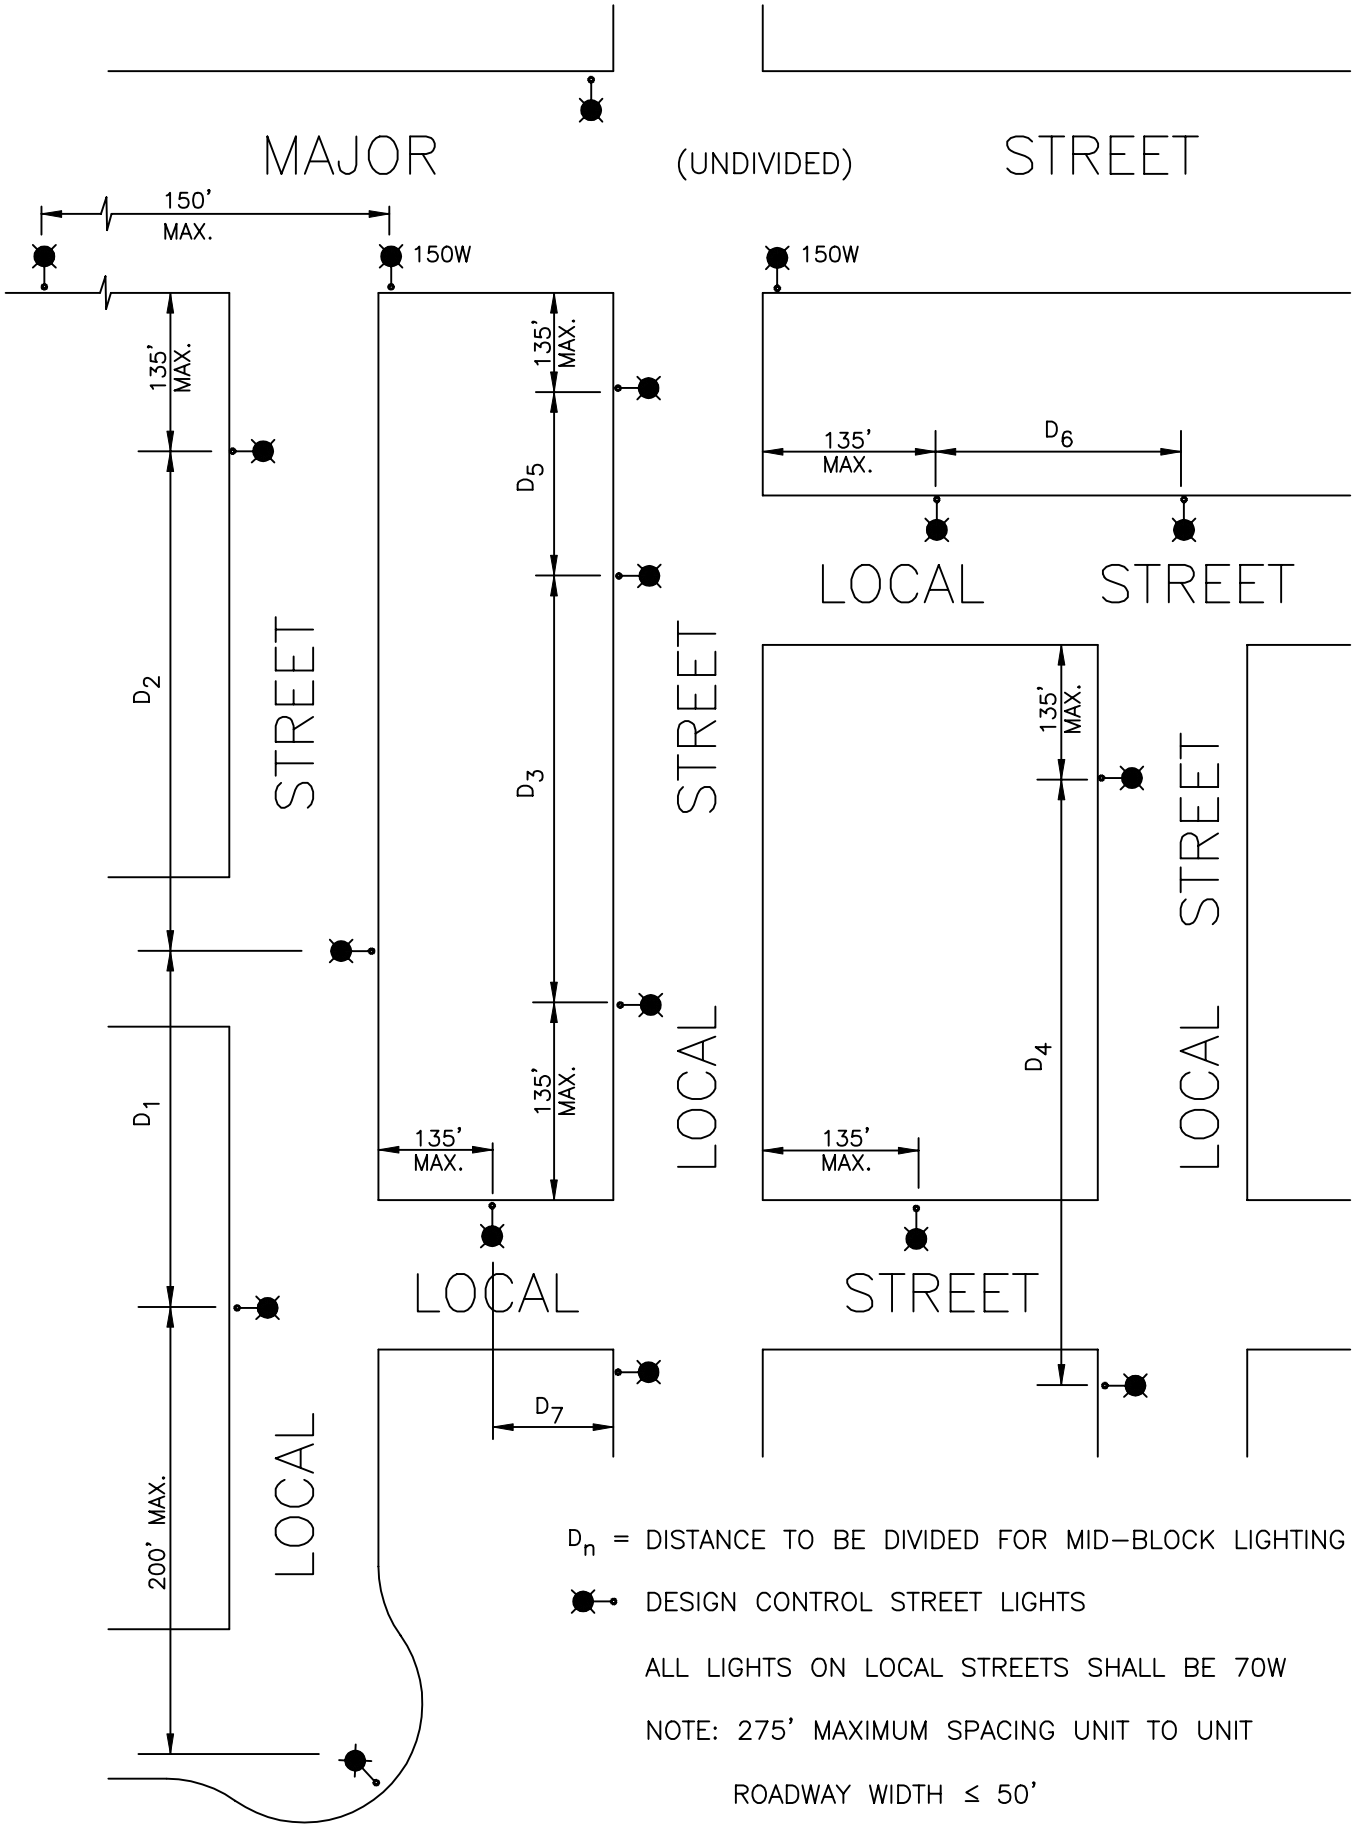

STREETLIGHTS–PLACEMENT LOCAL STREETS	REF. & REV. AUG. 2002	CITY OF FRESNO E–9