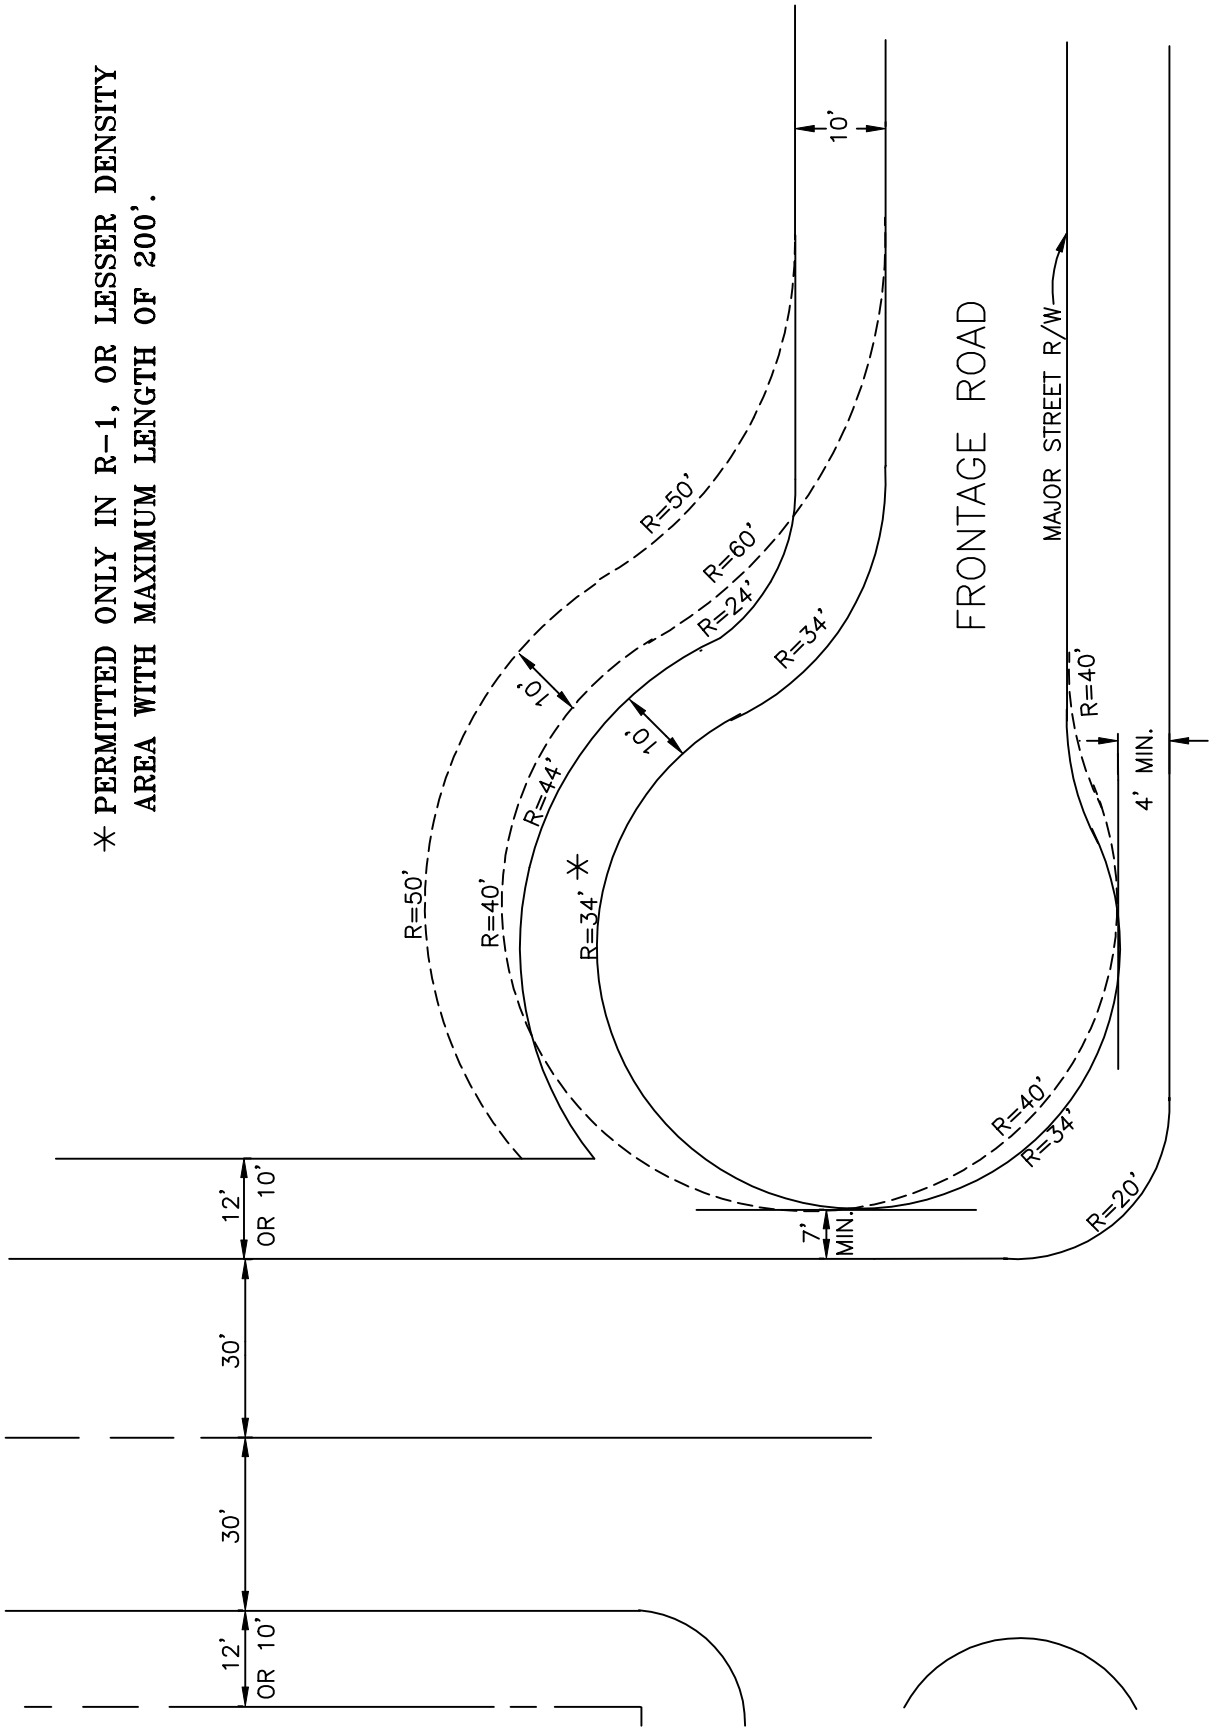

STANDARD FRONTAGE ROAD CUL-DE-SAC	REF. & REV. AUG. 2002	CITY OF FRESNO P-20