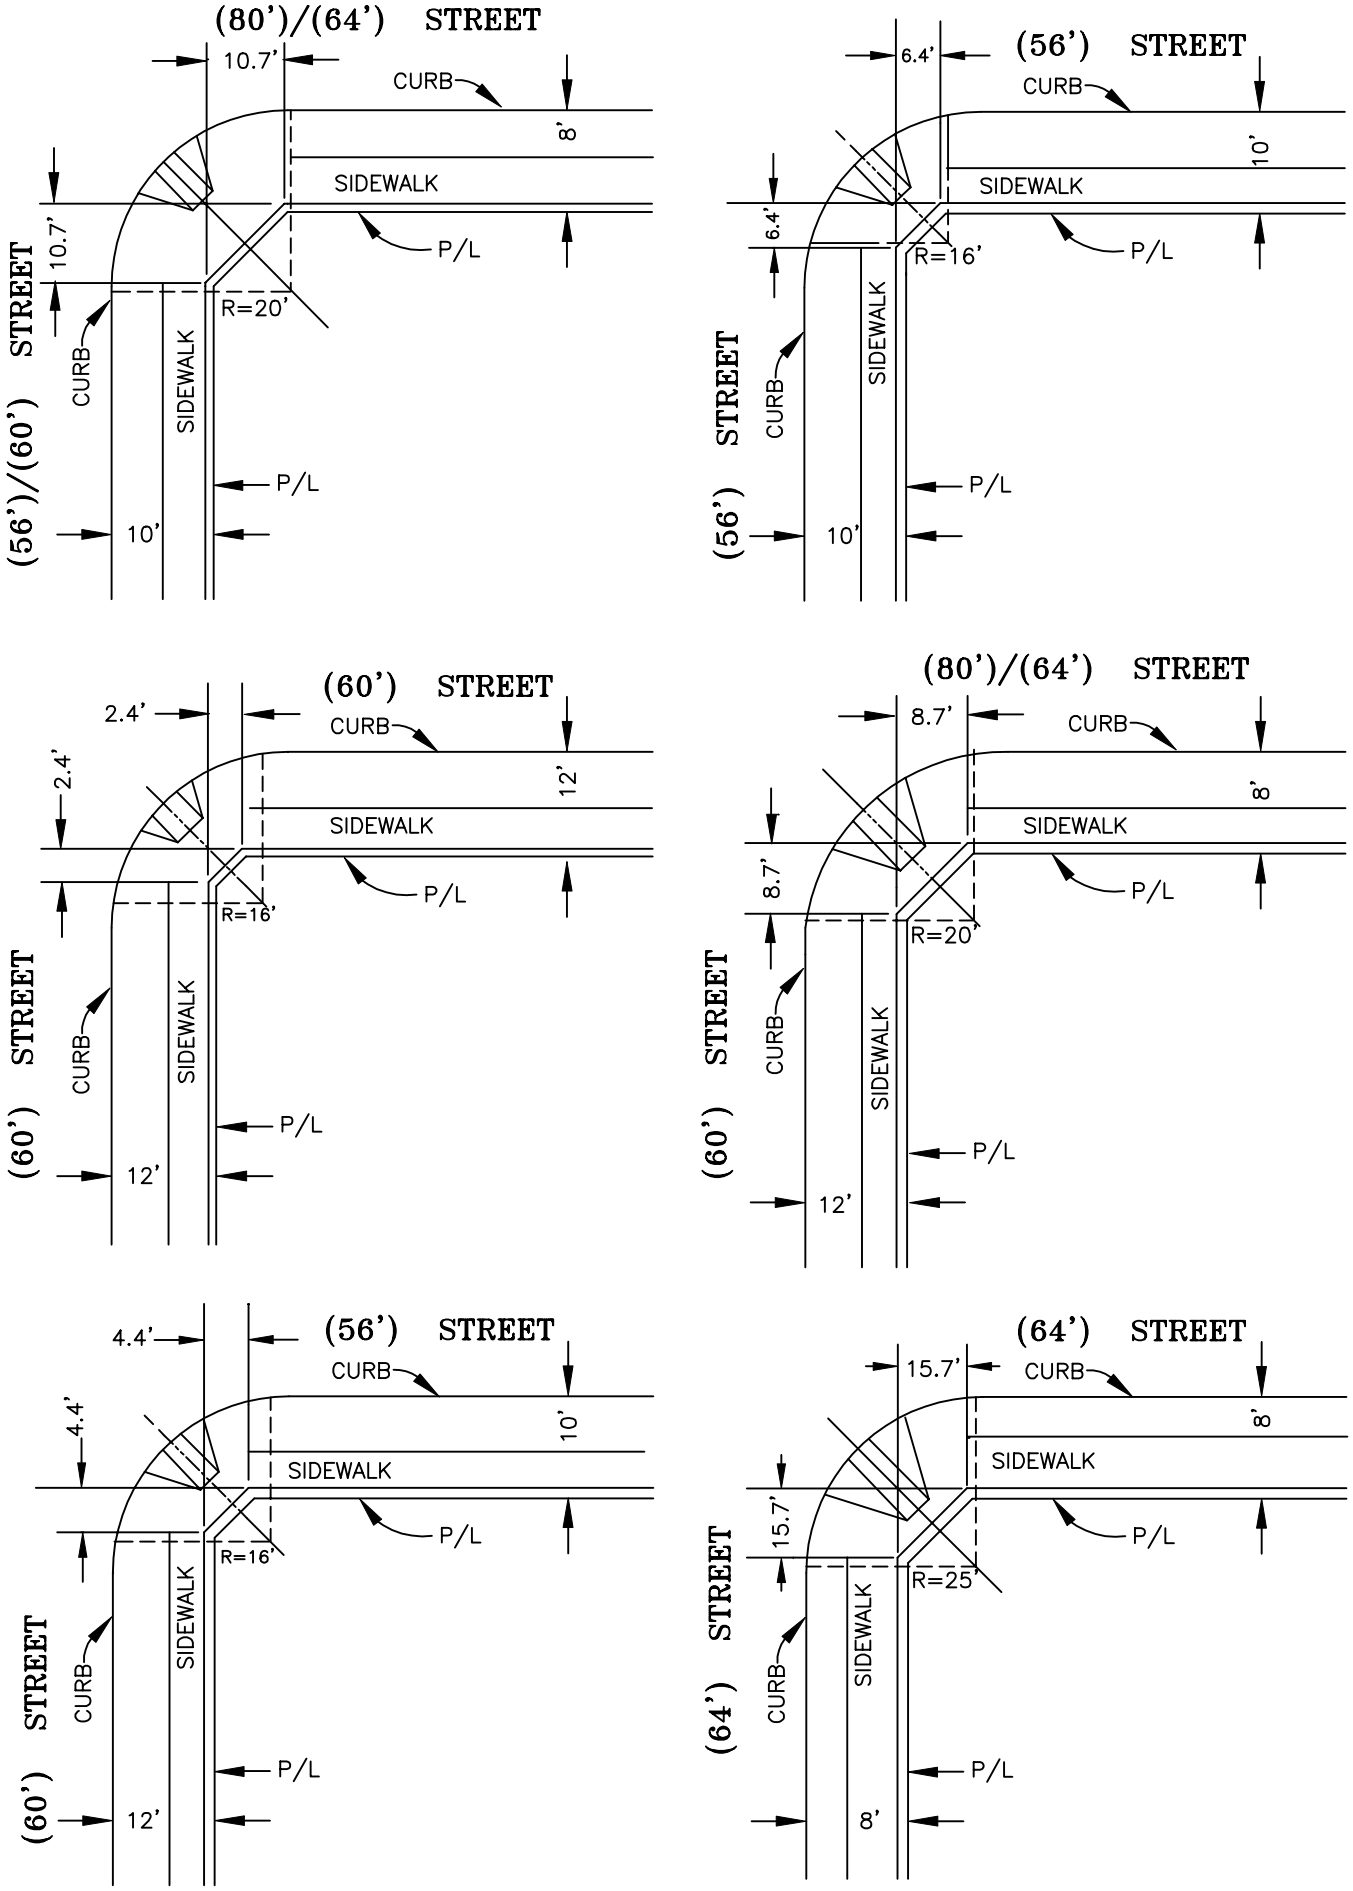

STREET INTERSECTIONS TYPICAL CURB RETURNS, LANDINGS, & R/W	REF. & REV. AUG. 2002	CITY OF FRESNO P-27