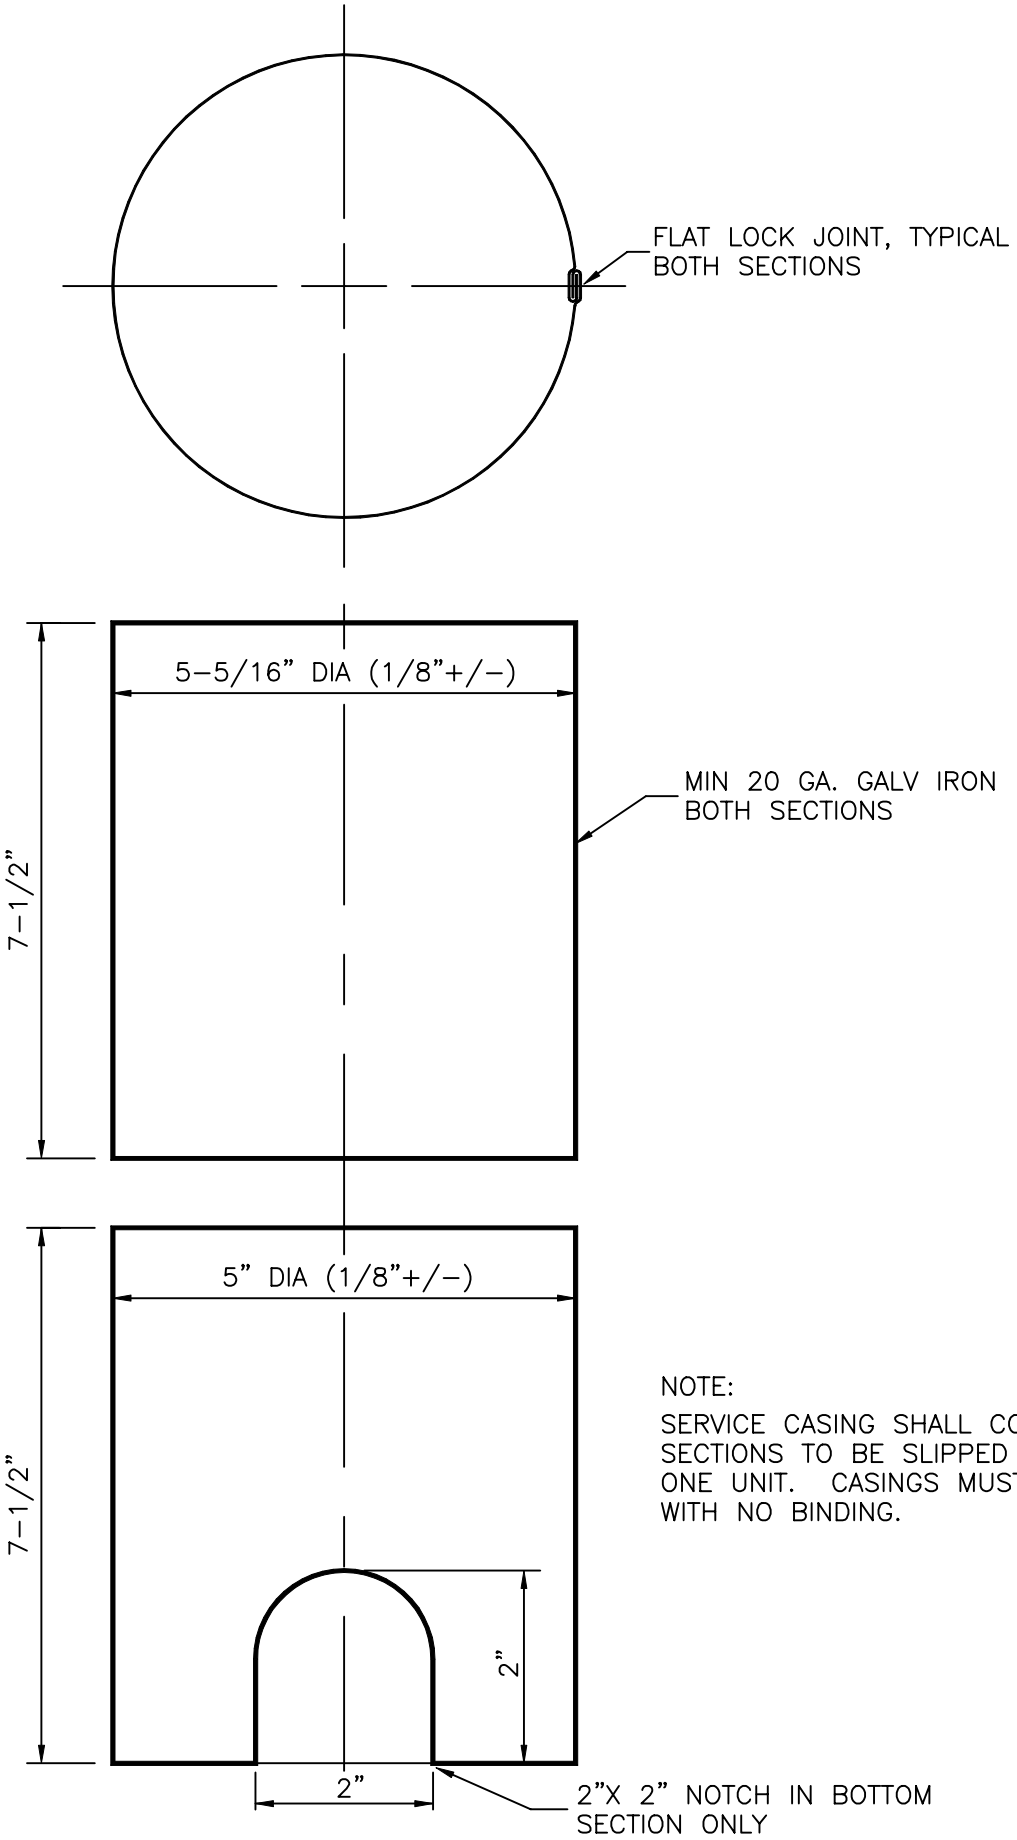

NOTE:

SERVICE CASING SHALL CONSIST OF BOTH SECTIONS TO BE SLIPPED TOGETHER AS ONE UNIT. CASINGS MUST SLIDE FREELY WITH NO BINDING.

SERVICE CASING	REF. & REV. AUG. 2002	CITY OF FRESNO W-28