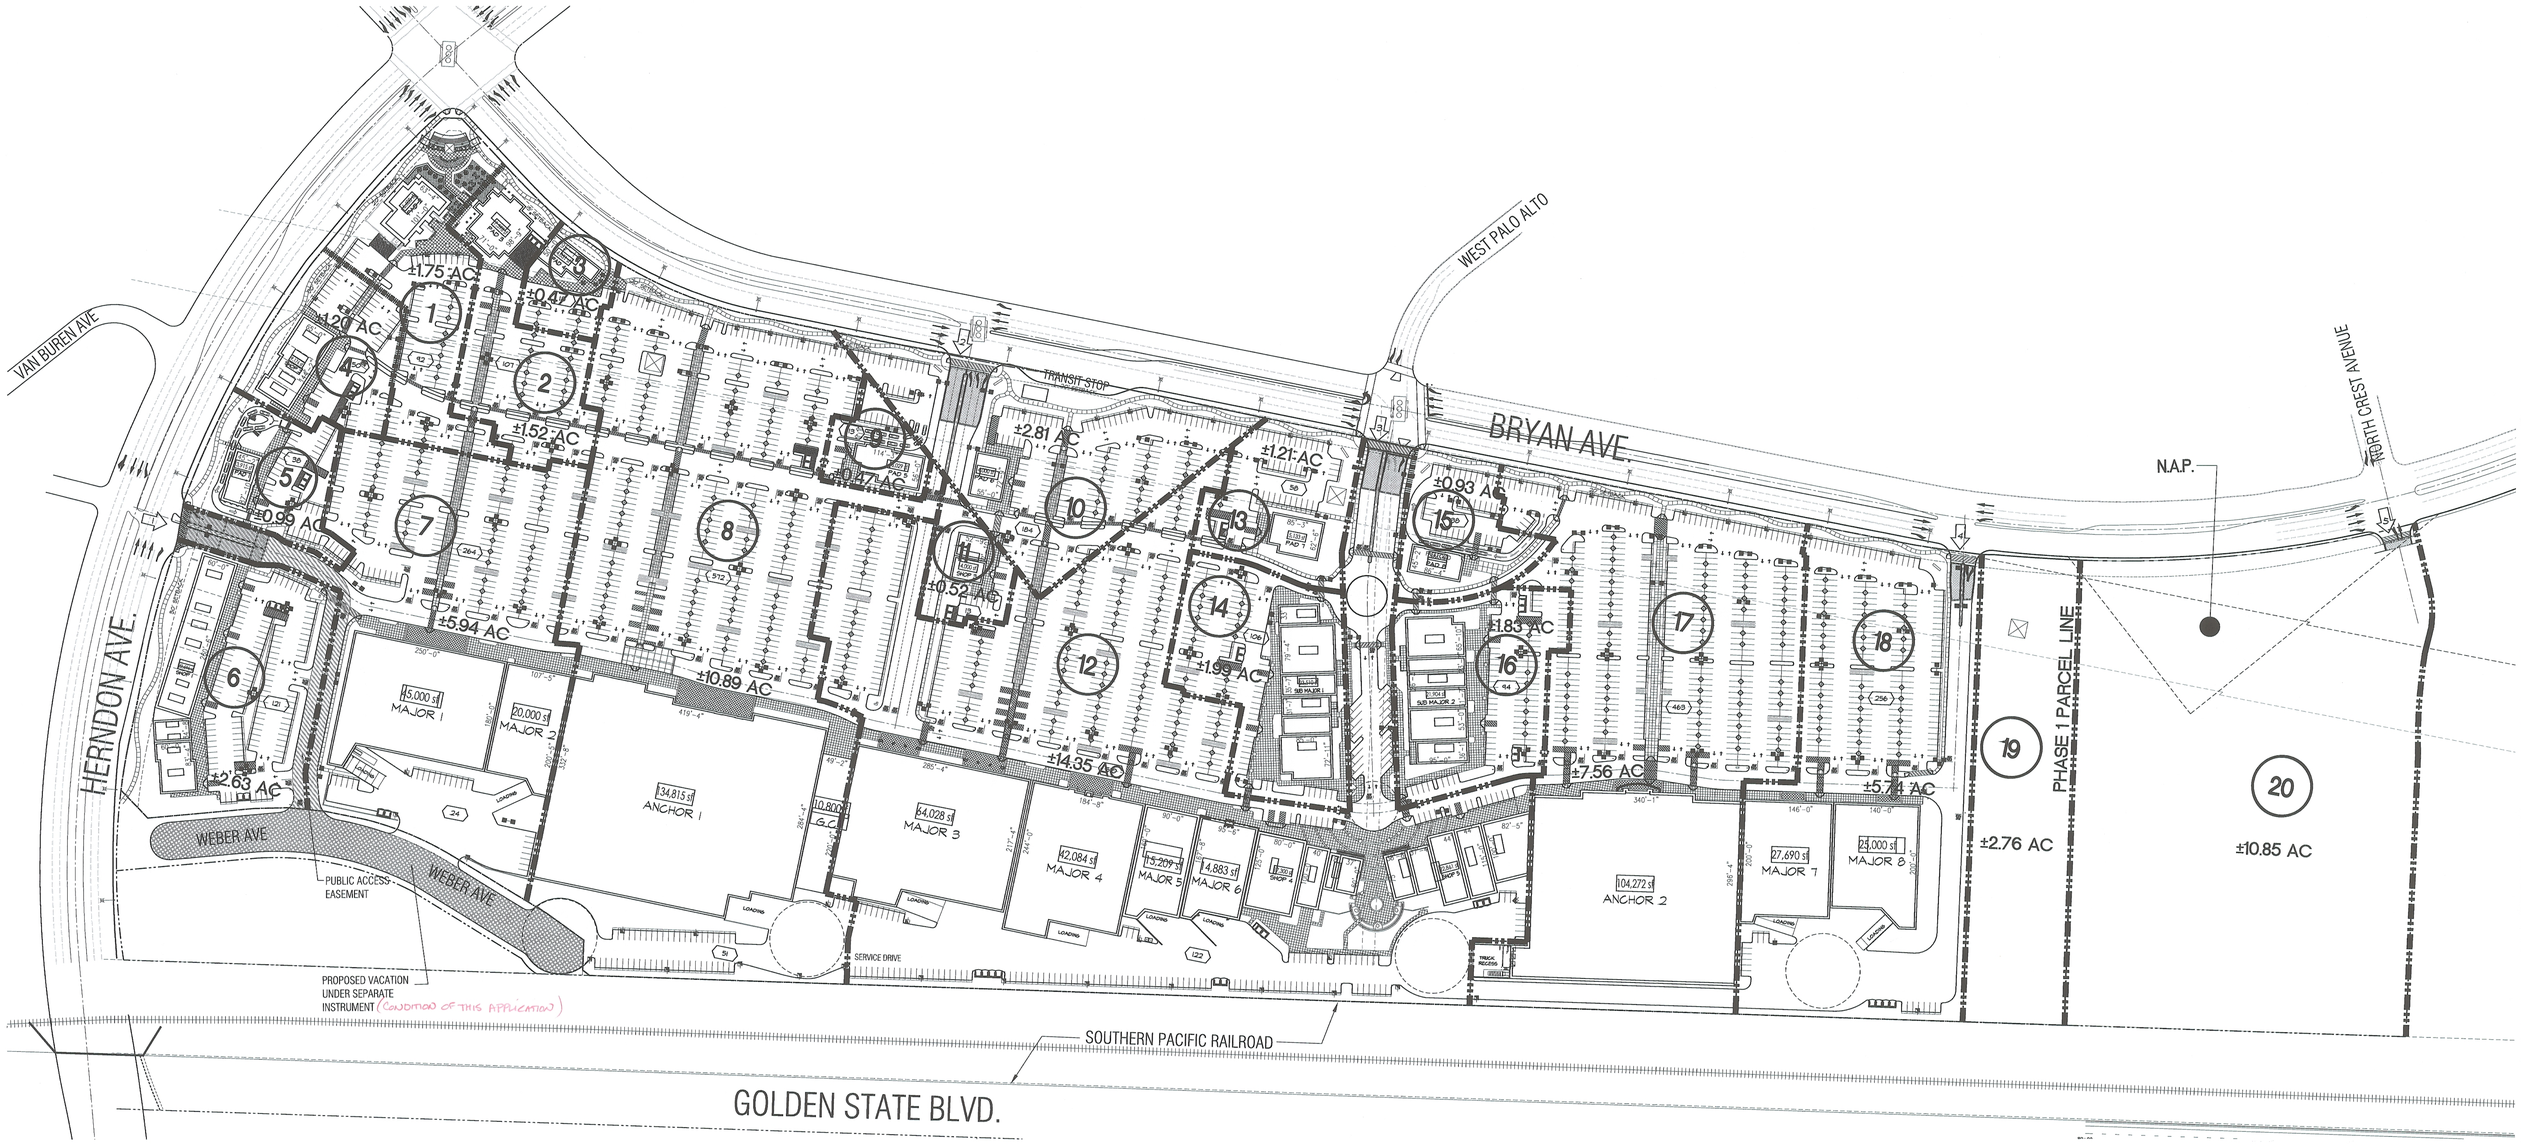

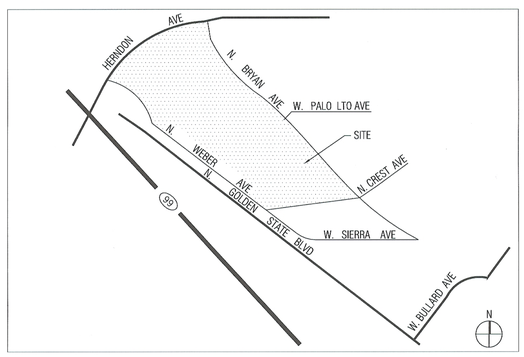

VICINITY MAP

200 100 50 0

DECEMBER 18, 2009

0813.1084.01

PHASE 1 PARCEL PLAN (MARKETPLACE)

COPYRIGHT©2007

MARKETPLACE AT EL PASEO

HENDERSON AVENUE AND BRYAN AVENUE
FRESNO, CA

MARKETPLACE
AT EL PASEO

525 E. COLORADO BOULEVARD
4TH FLOOR
PASADENA, CA 91101

T 626.796.8230
F 626.796.8735

KKA architects

A1.8

NOTE: THIS INFORMATION IS CONCEPTUAL IN NATURE AND IS SUBJECT TO ADJUSTMENTS PENDING FURTHER VERIFICATION AND CLIENT, TENANT, AND GOVERNMENTAL AGENCY APPROVALS. NO WARRANTIES OR GUARANTIES OF ANY KIND ARE GIVEN OR IMPLIED BY THE ARCHITECT.