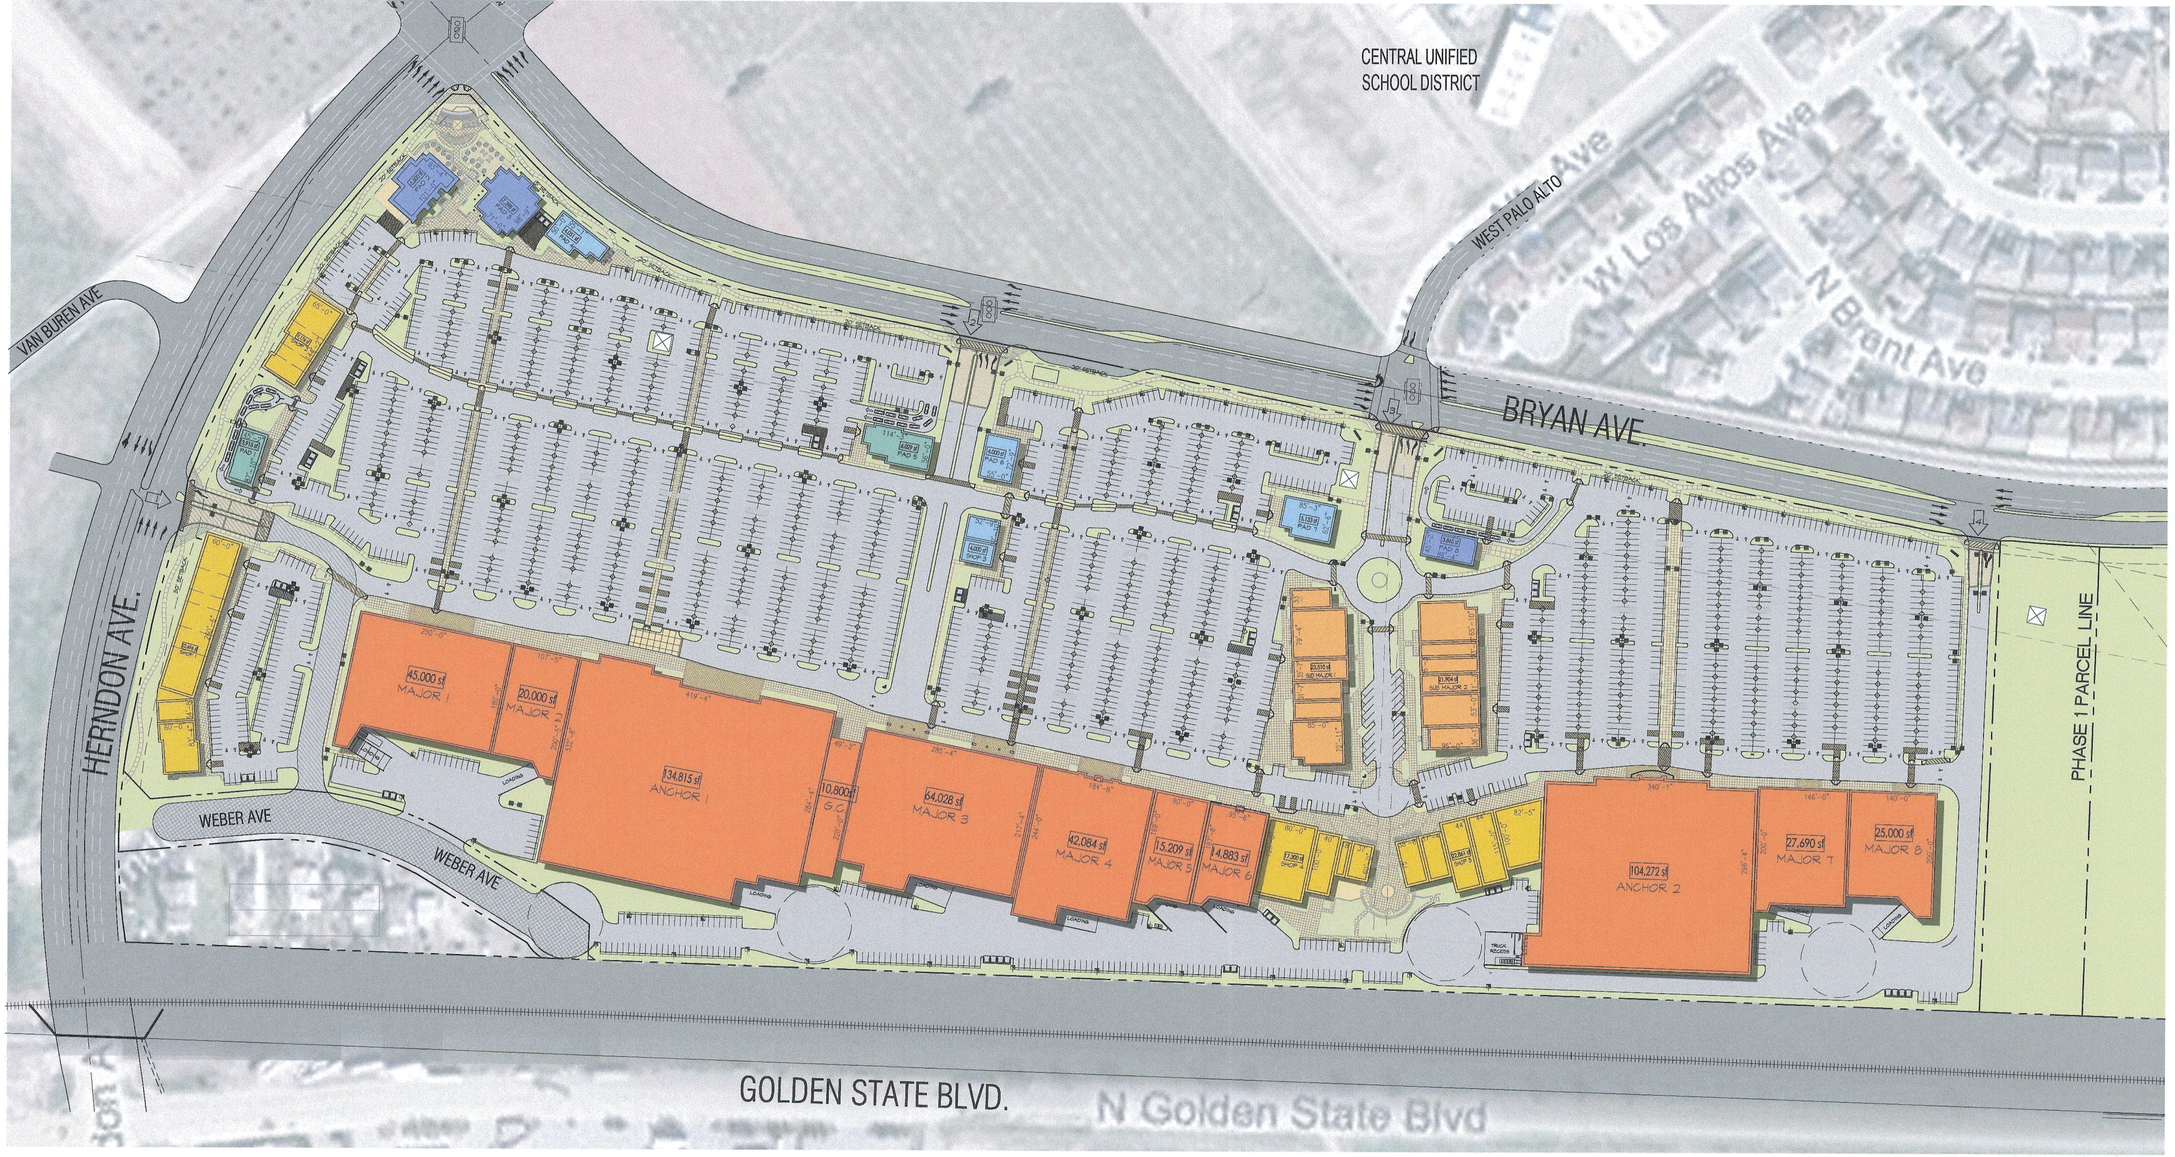

200' 100' 50' 0'

DECEMBER 18, 2009

0813.1084.01

PHASE 1 COLOR AERIAL SITE PLAN

COPYRIGHT© 2007

MARKETPLACE AT EL PASEO

HENDERSON AVENUE AND BRYAN AVENUE
FRESNO, CA

MARKETPLACE
• AT EL PASEO •

525 E. COLORADO BOULEVARD
4TH FLOOR
PASADENA, CA 91101

T 626.796.8230
F 626.796.8735

A1.10

KKa architects™

NOTE: THIS INFORMATION IS CONCEPTUAL IN NATURE AND IS SUBJECT TO ADJUSTMENTS PENDING FURTHER VERIFICATION AND CLIENT, TENANT, AND GOVERNMENTAL AGENCY APPROVALS. NO WARRANTIES OR GUARANTIES OF ANY KIND ARE GIVEN OR IMPLIED BY THE ARCHITECT.