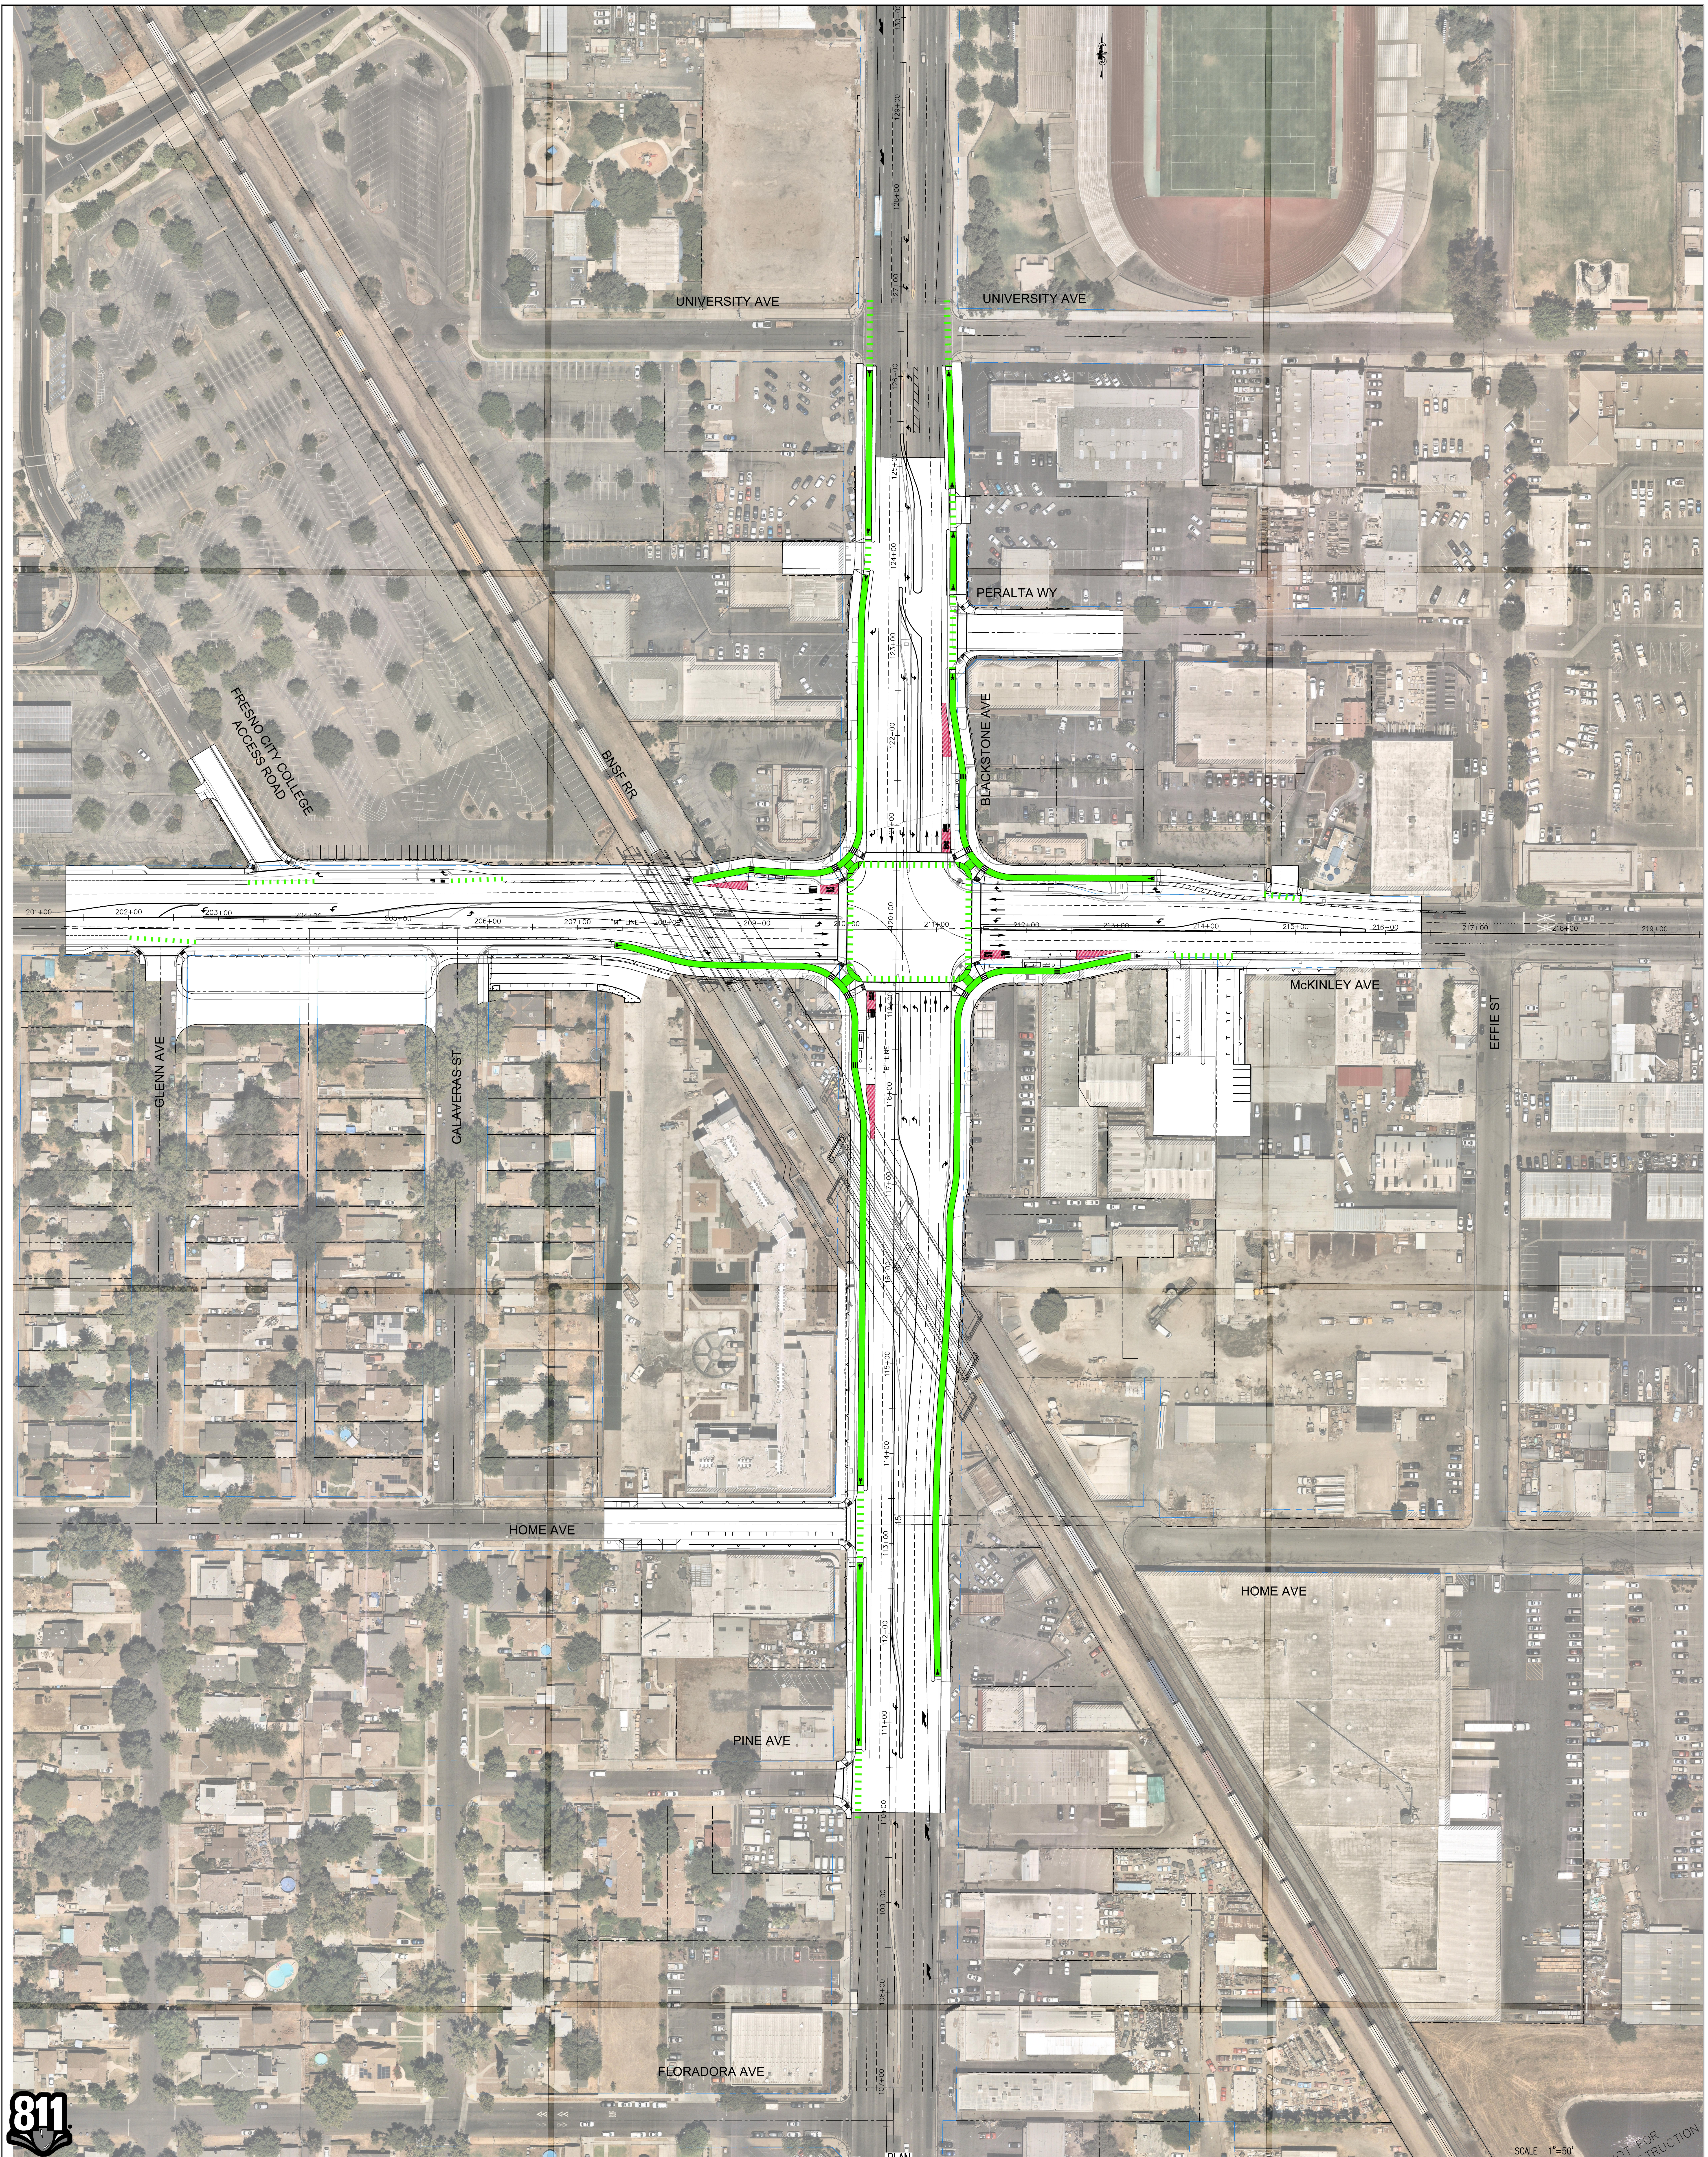
UNIVERSITY AVE
UNIVERSITY AVE
PERALTA WY
BLACKSTONE AVE
FRESNO CITY COLLEGE ACCESS ROAD
BNSF RR
GLENN AVE
CALAVERAS ST
McKINLEY AVE
EFFIE ST
HOME AVE
HOME AVE
PINE AVE
FLORADORA AVE
"M" LINE
"B" LINE
201+00
202+00
203+00
204+00
205+00
206+00
207+00
208+00
209+00
210+00
211+00
212+00
213+00
214+00
215+00
216+00
217+00
218+00
219+00
130+00
129+00
128+00
127+00
126+00
125+00
124+00
123+00
122+00
121+00
120+00
119+00
118+00
117+00
116+00
115+00
114+00
113+00
112+00
111+00
110+00
109+00
108+00
107+00
PLAN
SCALE: 1" = 50'
SCALE 1"=50'
0
50
100
NOT FOR CONSTRUCTION

811

Know what's below.
Call before you dig.

DWG: C:\pwworking\aecom_ds19_na\vanessa.doctolero@aecom.com\dms36498\Layout_Overall.dwg USER: vanessa.doctolero
DATE: Mar 24, 2022 7:23pm XREFS: BMGS-BB1 BMGS-Struct 20128-C-AL01 20128-V-AL01 BMGS-X-ROW BMGS-Struct-Mod-GAD BMGS-AERIAL BMGS-AA1 IMAGES: Tile1.tif Tile10.tif Tile11.tif Tile12.tif Tile2.tif Tile3.tif Tile4.tif Tile5.tif Tile6.tif Tile7.tif Tile8.tif Tile9.tif

CITY OF FRESNO–BLACKSTONE/McKINLEY GRADE SEPARATION

AECOM

AECOM USA, Inc.
2020 L Street, Suite 400
Sacramento, California 95811

T 559.448.8222
F 559.448.8233
www.aecom.com

DRAWN BY VFD DATE: 03-23-2022
CHECKED BY VFD DATE: 03-23-2022
SCALE: AS NOTED

REVISIONS:

BLACKSTONEAVE/McKINLEY AVE
LAYOUT EXHIBIT

SHEET
OF –

DRAWING No.