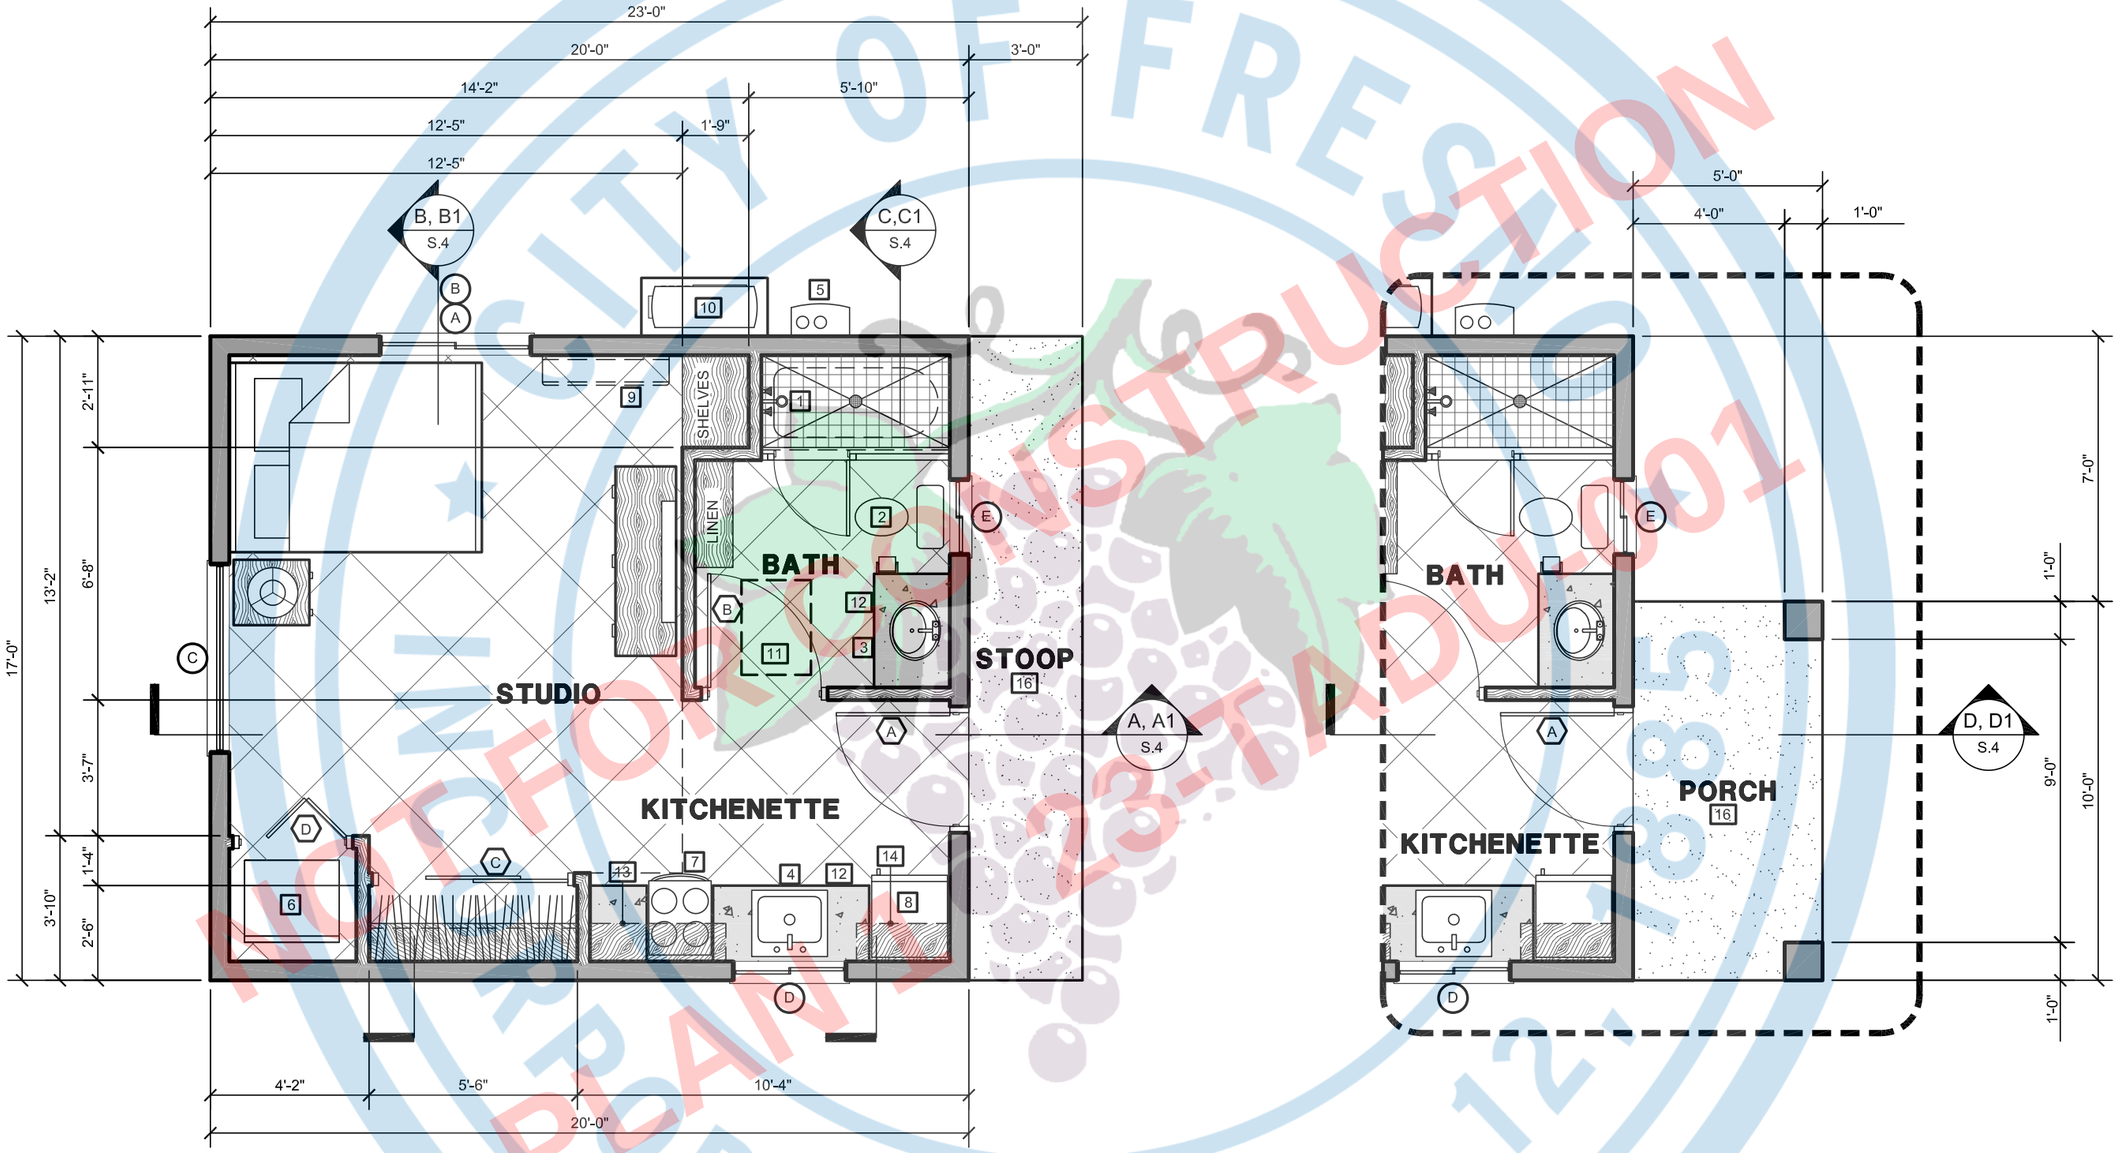

FLOOR PLAN

GABLE/CONTEMPORARY/CRAFTSMAN

FLOOR PLAN

PORCH OPTION

CITY OF FRESNO
NOT FOR CONSTRUCTION
PLANS APPROVED
23-1988
OCT 12 2023
ADU001